PROJ. REFERENCE NO.	SHEET NO.
BP-5500FF	TMP-18

HDR Engineering, Inc. of the Carolinas
3733 National Drive, Suite 207 Raleigh, N.C. 27612
N.C.B.E.L.S. License Number: F-0116

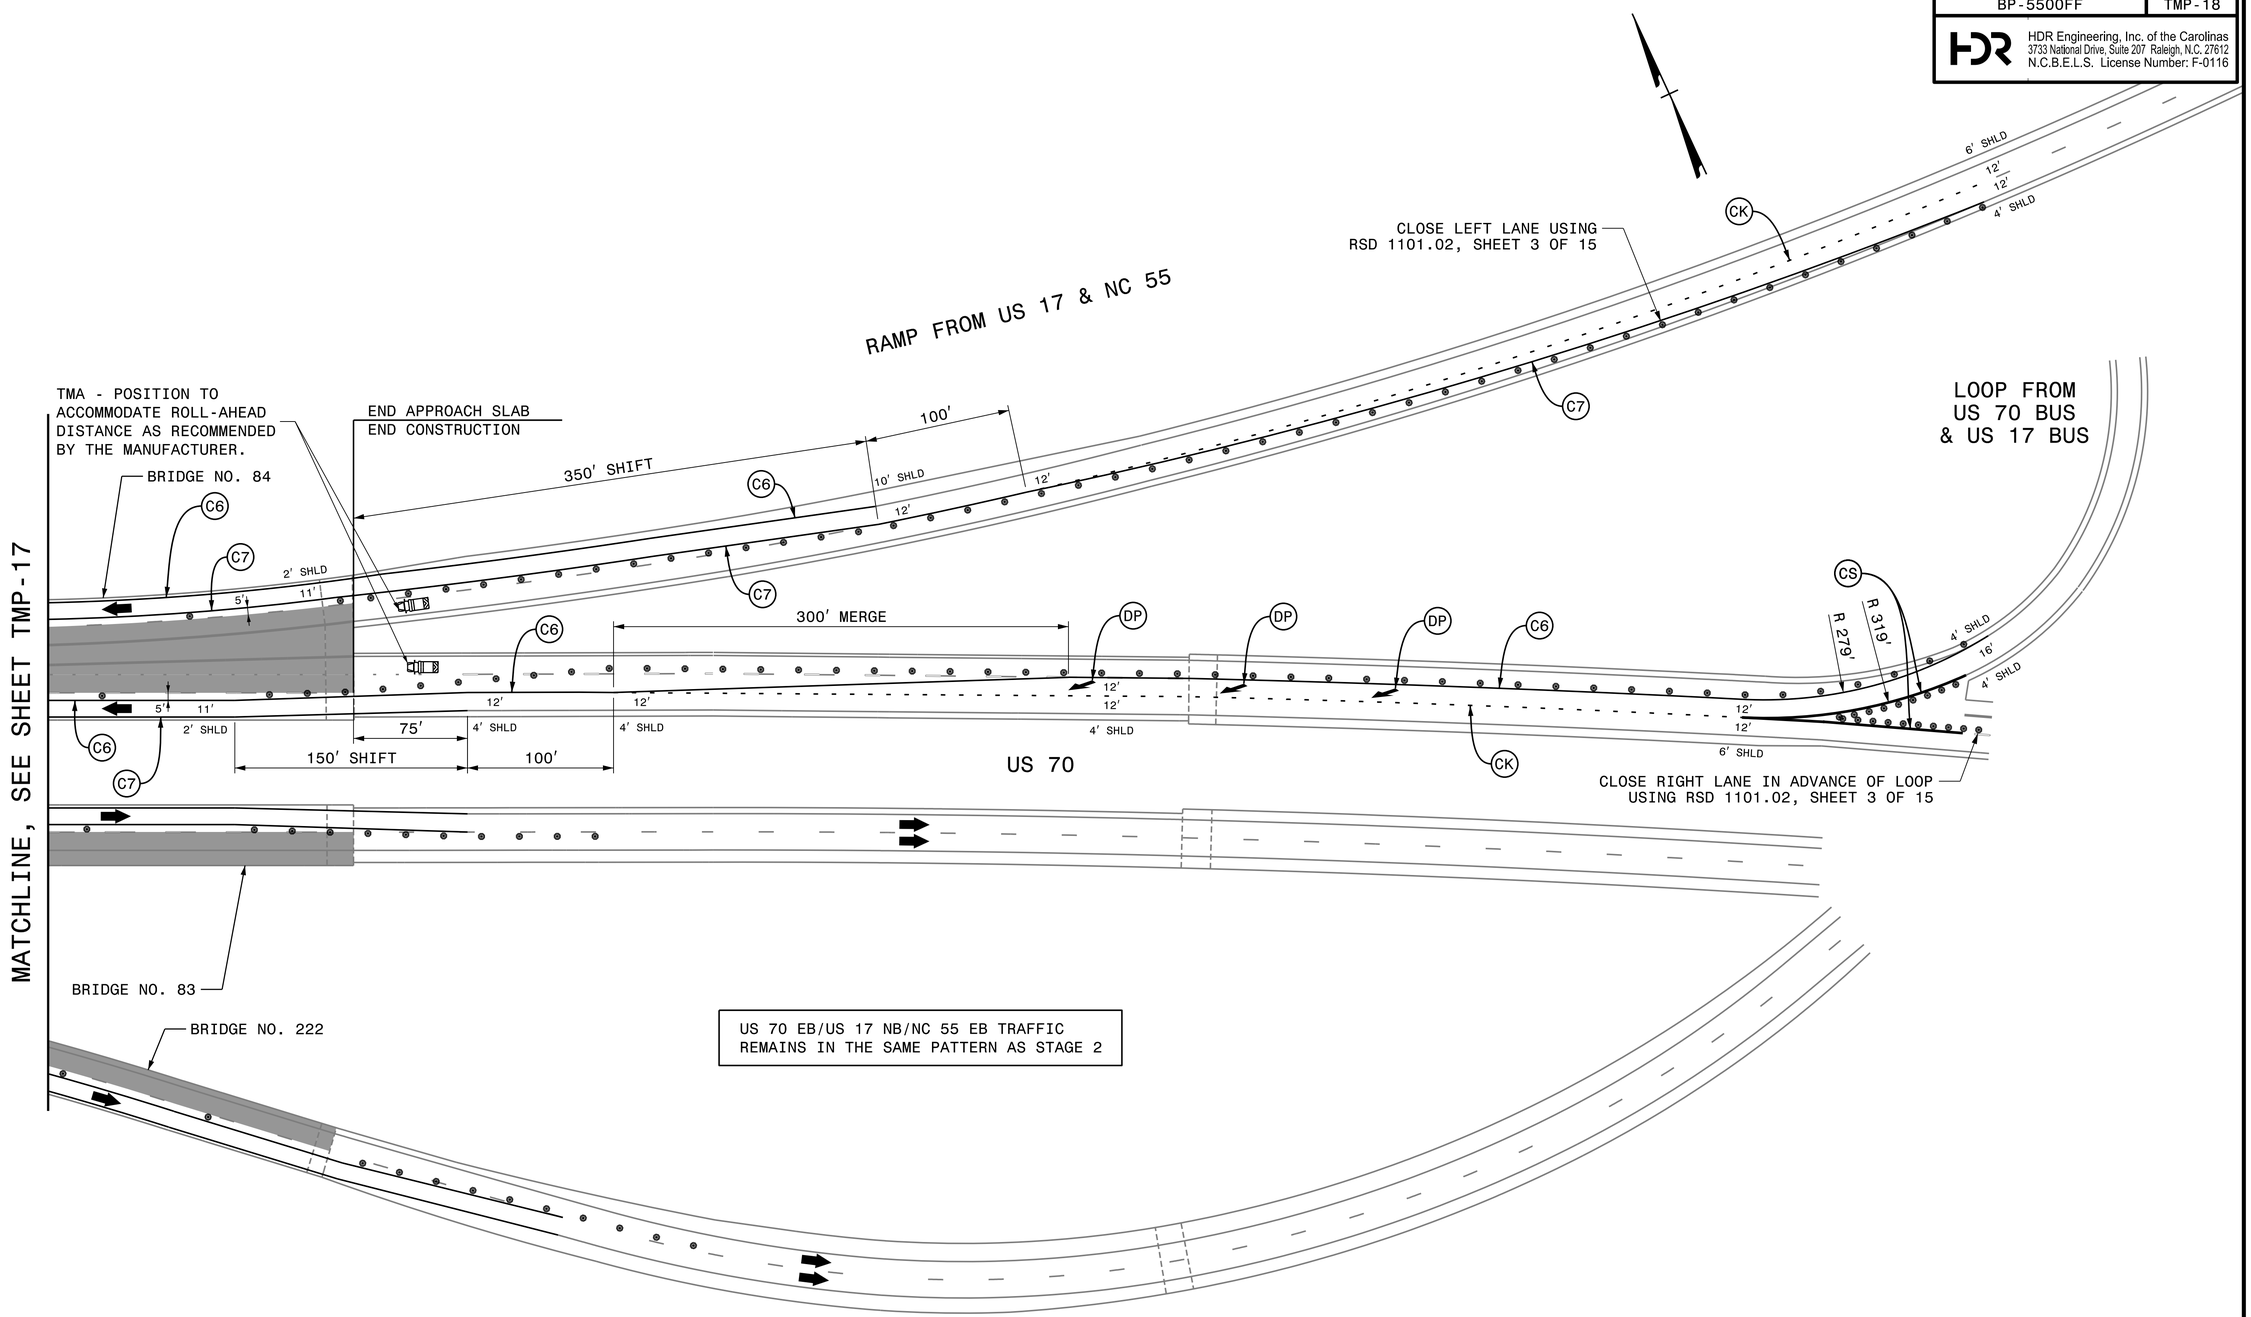

APPROVED: DocuSigned by: Michelle Ward DATE: 7/15/2015

SEAL

NORTH CAROLINA PROFESSIONAL SEAL 033789 ENGINEER MICHELLE WARD

DIVISION OF HIGHWAYS · STATE OF NORTH CAROLINA · DEPARTMENT OF TRANSPORTATION · WORK ZONE TRAFFIC CONTROL

STAGE 2A
BRIDGE 83, 84 & 222

REVISIONS

PLOT DRIVER: NCDOT_pdf_color_eng_50.plt PENTABLE: NCDOT_tcp.tbl
USER: Afaulkne DATE: 7/14/2015 TIME: 4:14:54 PM
FILE: pw:\\PWAPPTPA01:SouthEast_Tampa\Documents\000166\CON00079759\CON0096213\0000000002500061\6.0.CAD.BIM\6.2.Work_In_Progress\BP-5500FF\Traffic\TrafficControl\TCP\BP-5500FF_TMP_TMP-18.dgn