PROJECT REFERENCE NO.	SHEET NO.
W-5103A	29
R/W SHEET NO.	

ROADWAY DESIGN ENGINEER
NORTH CAROLINA PROFESSIONAL SEAL 037439 ENGINEER DAVID B. LEONARD
David B. Leonard
7A72D5B194C9417...
8/12/2015 | 2:55 PM PT

HYDRAULICS ENGINEER
NORTH CAROLINA PROFESSIONAL SEAL 039745 ENGINEER Jonathon Dale Moore
Jonathon Moore
CDD258B9C7EE4F3...
8/13/2015 | 9:00 AM ET

NAD 83/NSRS 2007

DETAIL 'A'
SPECIAL CUT DITCH
(Not to Scale)

FROM STA. 92+00 CL TO STA. 94+50 CL –L1–
FROM STA. 97+50 CJ TO STA. 102+00 CL –L1–

REVISIONS
8/17/99

10-AUG-2015 13:12
C:\Users\jmoore\AppData\Local\Temp\AcPublish_2312\W5103A_D03_Rdy_PSH_29.dgn
\\NEW HANOVER\W-5103_41867.1.1_US 421 Median Crossover Relet (use this file)\ROADWAY\Proj\Plan_Sheets\W5103A_D03_Rdy_PSH_29.dgn
$$$$USERNAME$$$$

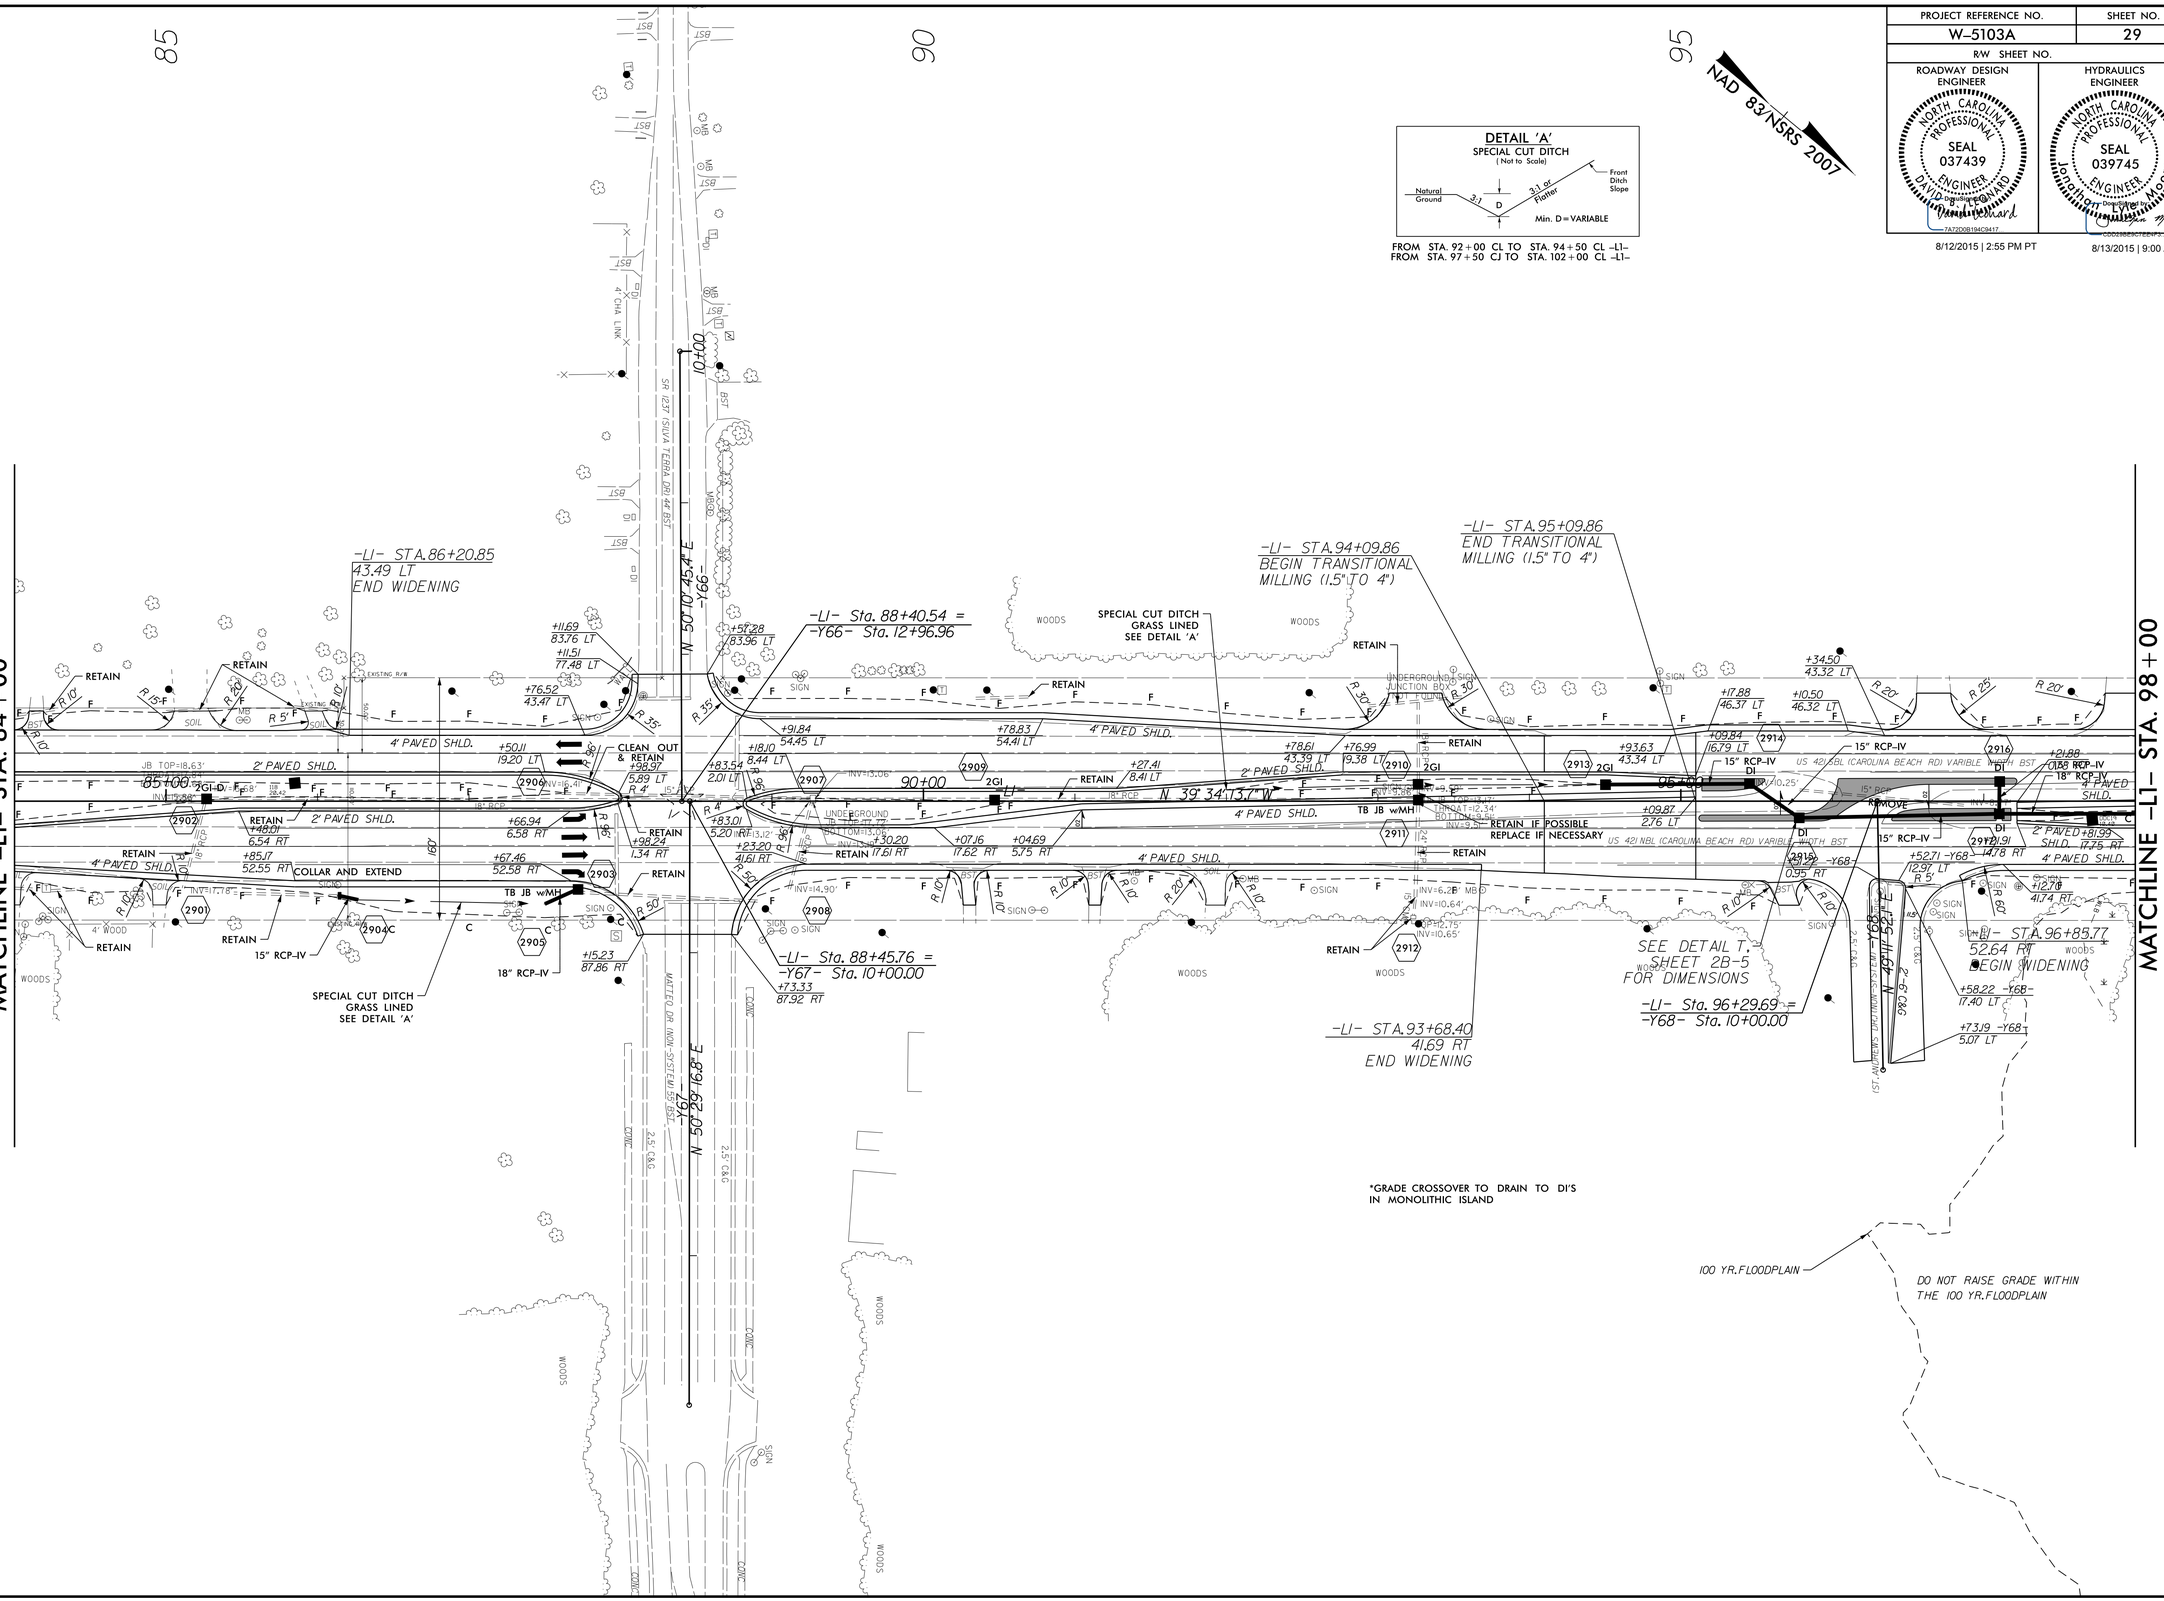

*GRADE CROSSOVER TO DRAIN TO DI'S IN MONOLITHIC ISLAND