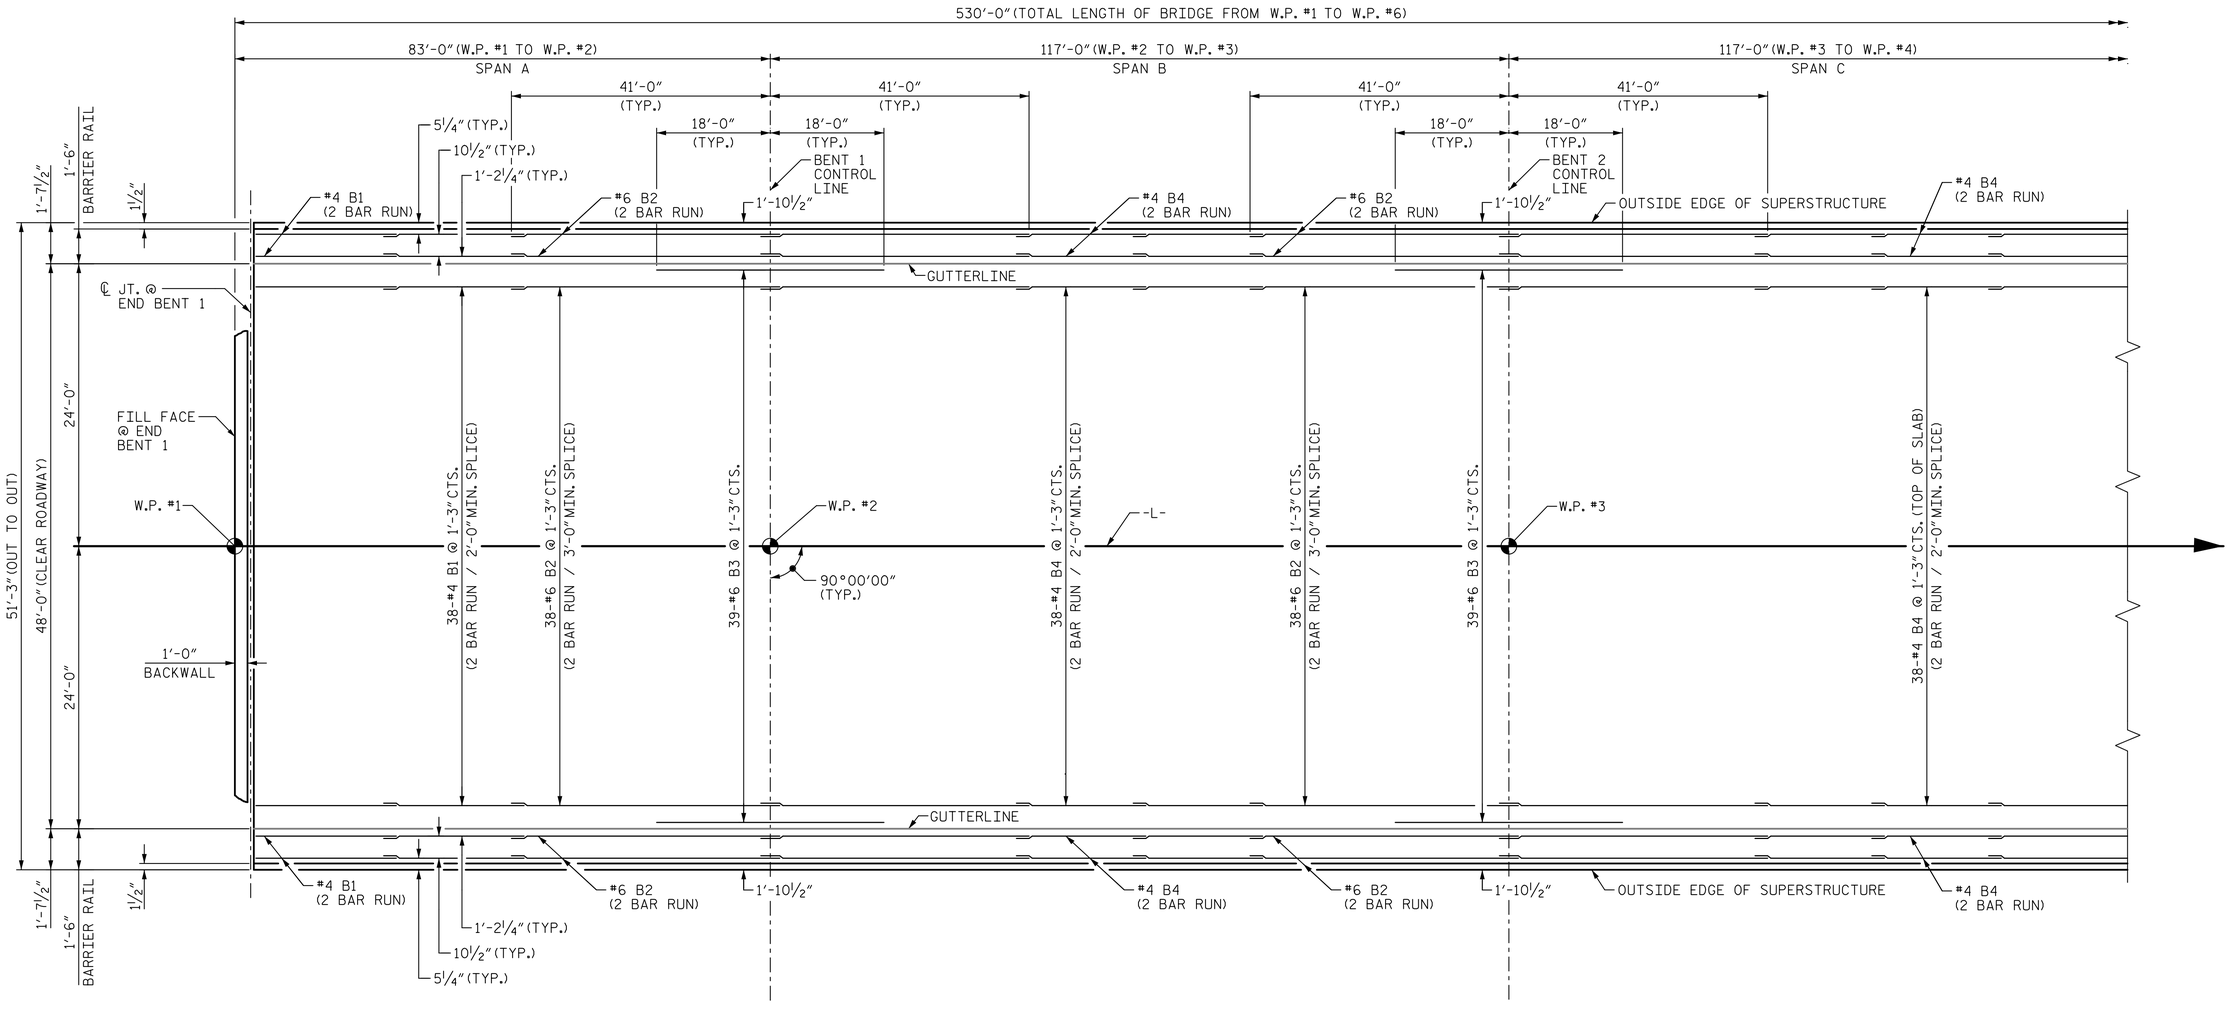

PLAN OF TOP OF SLAB "B" BAR LAYOUT

PROJECT NO. W-5516

ROWAN COUNTY

STATION: 61+79.40 -L-

SHEET 3 OF 4

STATE OF NORTH CAROLINA
DEPARTMENT OF TRANSPORTATION
RALEIGH

SUPERSTRUCTURE

TOP "B" BAR LAYOUT
SPANS "A", "B"
AND "C"

REVISIONS						SHEET NO.
NO.	BY:	DATE:	NO.	BY:	DATE:	S-10
1			3			TOTAL SHEETS
2			4			41

DRAWN BY : D. H. CARTER DATE : MAY 2015
CHECKED BY : M. T. NEIHEISEL DATE : MAY 2015
DESIGN ENGINEER OF RECORD: T. E. TALLMAN DATE : MAY 2015

ICA Engineering
5121 Kingdom Way, Suite 100 Raleigh, NC 27607
NC License No: F-0258

NORTH CAROLINA PROFESSIONAL SEAL 14408 ENGINEER THOMAS E. TALLMAN

DocuSigned by: Thomas E. Tallman 7/7/2015
E9B789620EE24D5...

5/28/2015
R:\Structures\Plans\s10_w-5516_sd_ps_dbc_03.dgn
ICA Engineering