PROJECT REFERENCE NO.	SHEET NO.
R-2603	U0-2

UTILITIES BY OTHERS

NOTE:
ALL PROPOSED UTILITY WORK SHOWN ON THIS SHEET WILL BE DONE BY OTHERS

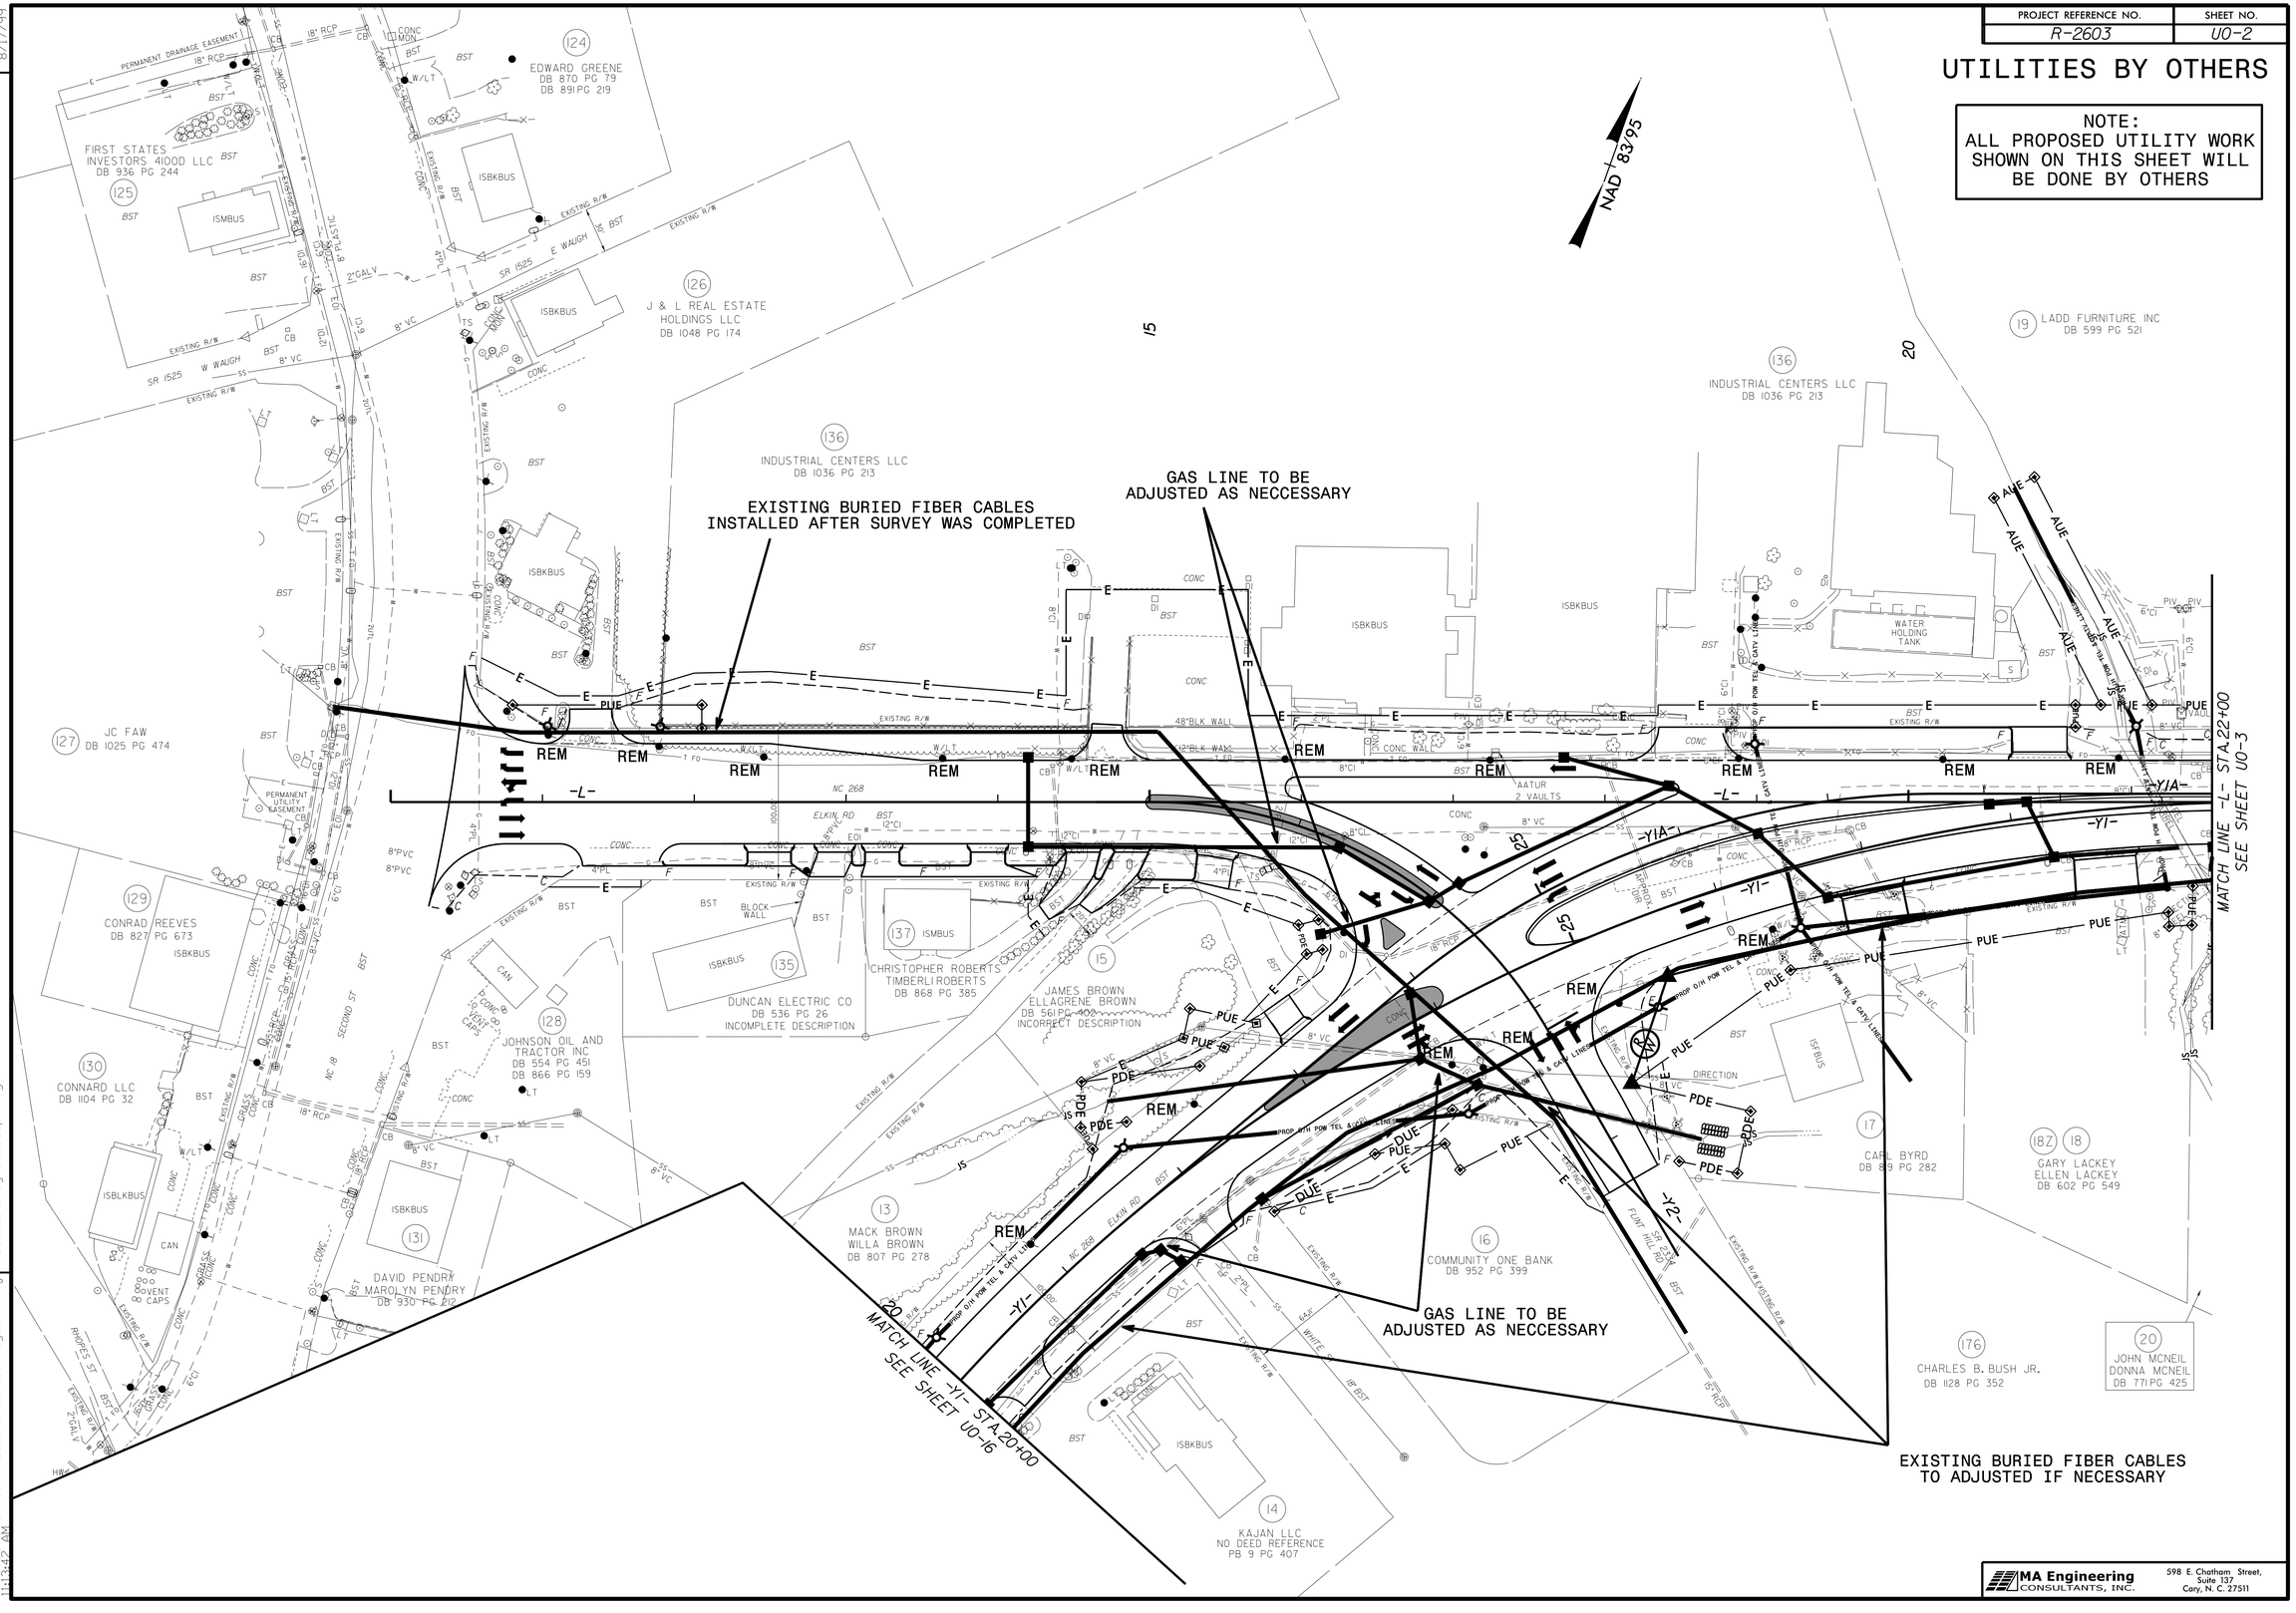

REVISIONS

8/17/99

7/16/2015
P:\JOBS\0659\084\R2603\Utilities\Rdy_Ut\Proj\R-2603_ut_rdy4_U002_psh.dgn
11:13:42 AM

MA Engineering CONSULTANTS, INC.
598 E. Chatham Street, Suite 137
Cary, N. C. 27511