PROJECT REFERENCE NO.	SHEET NO.
R-2603	U0-10

UTILITIES BY OTHERS

NOTE:
ALL PROPOSED UTILITY WORK SHOWN ON THIS SHEET WILL BE DONE BY OTHERS

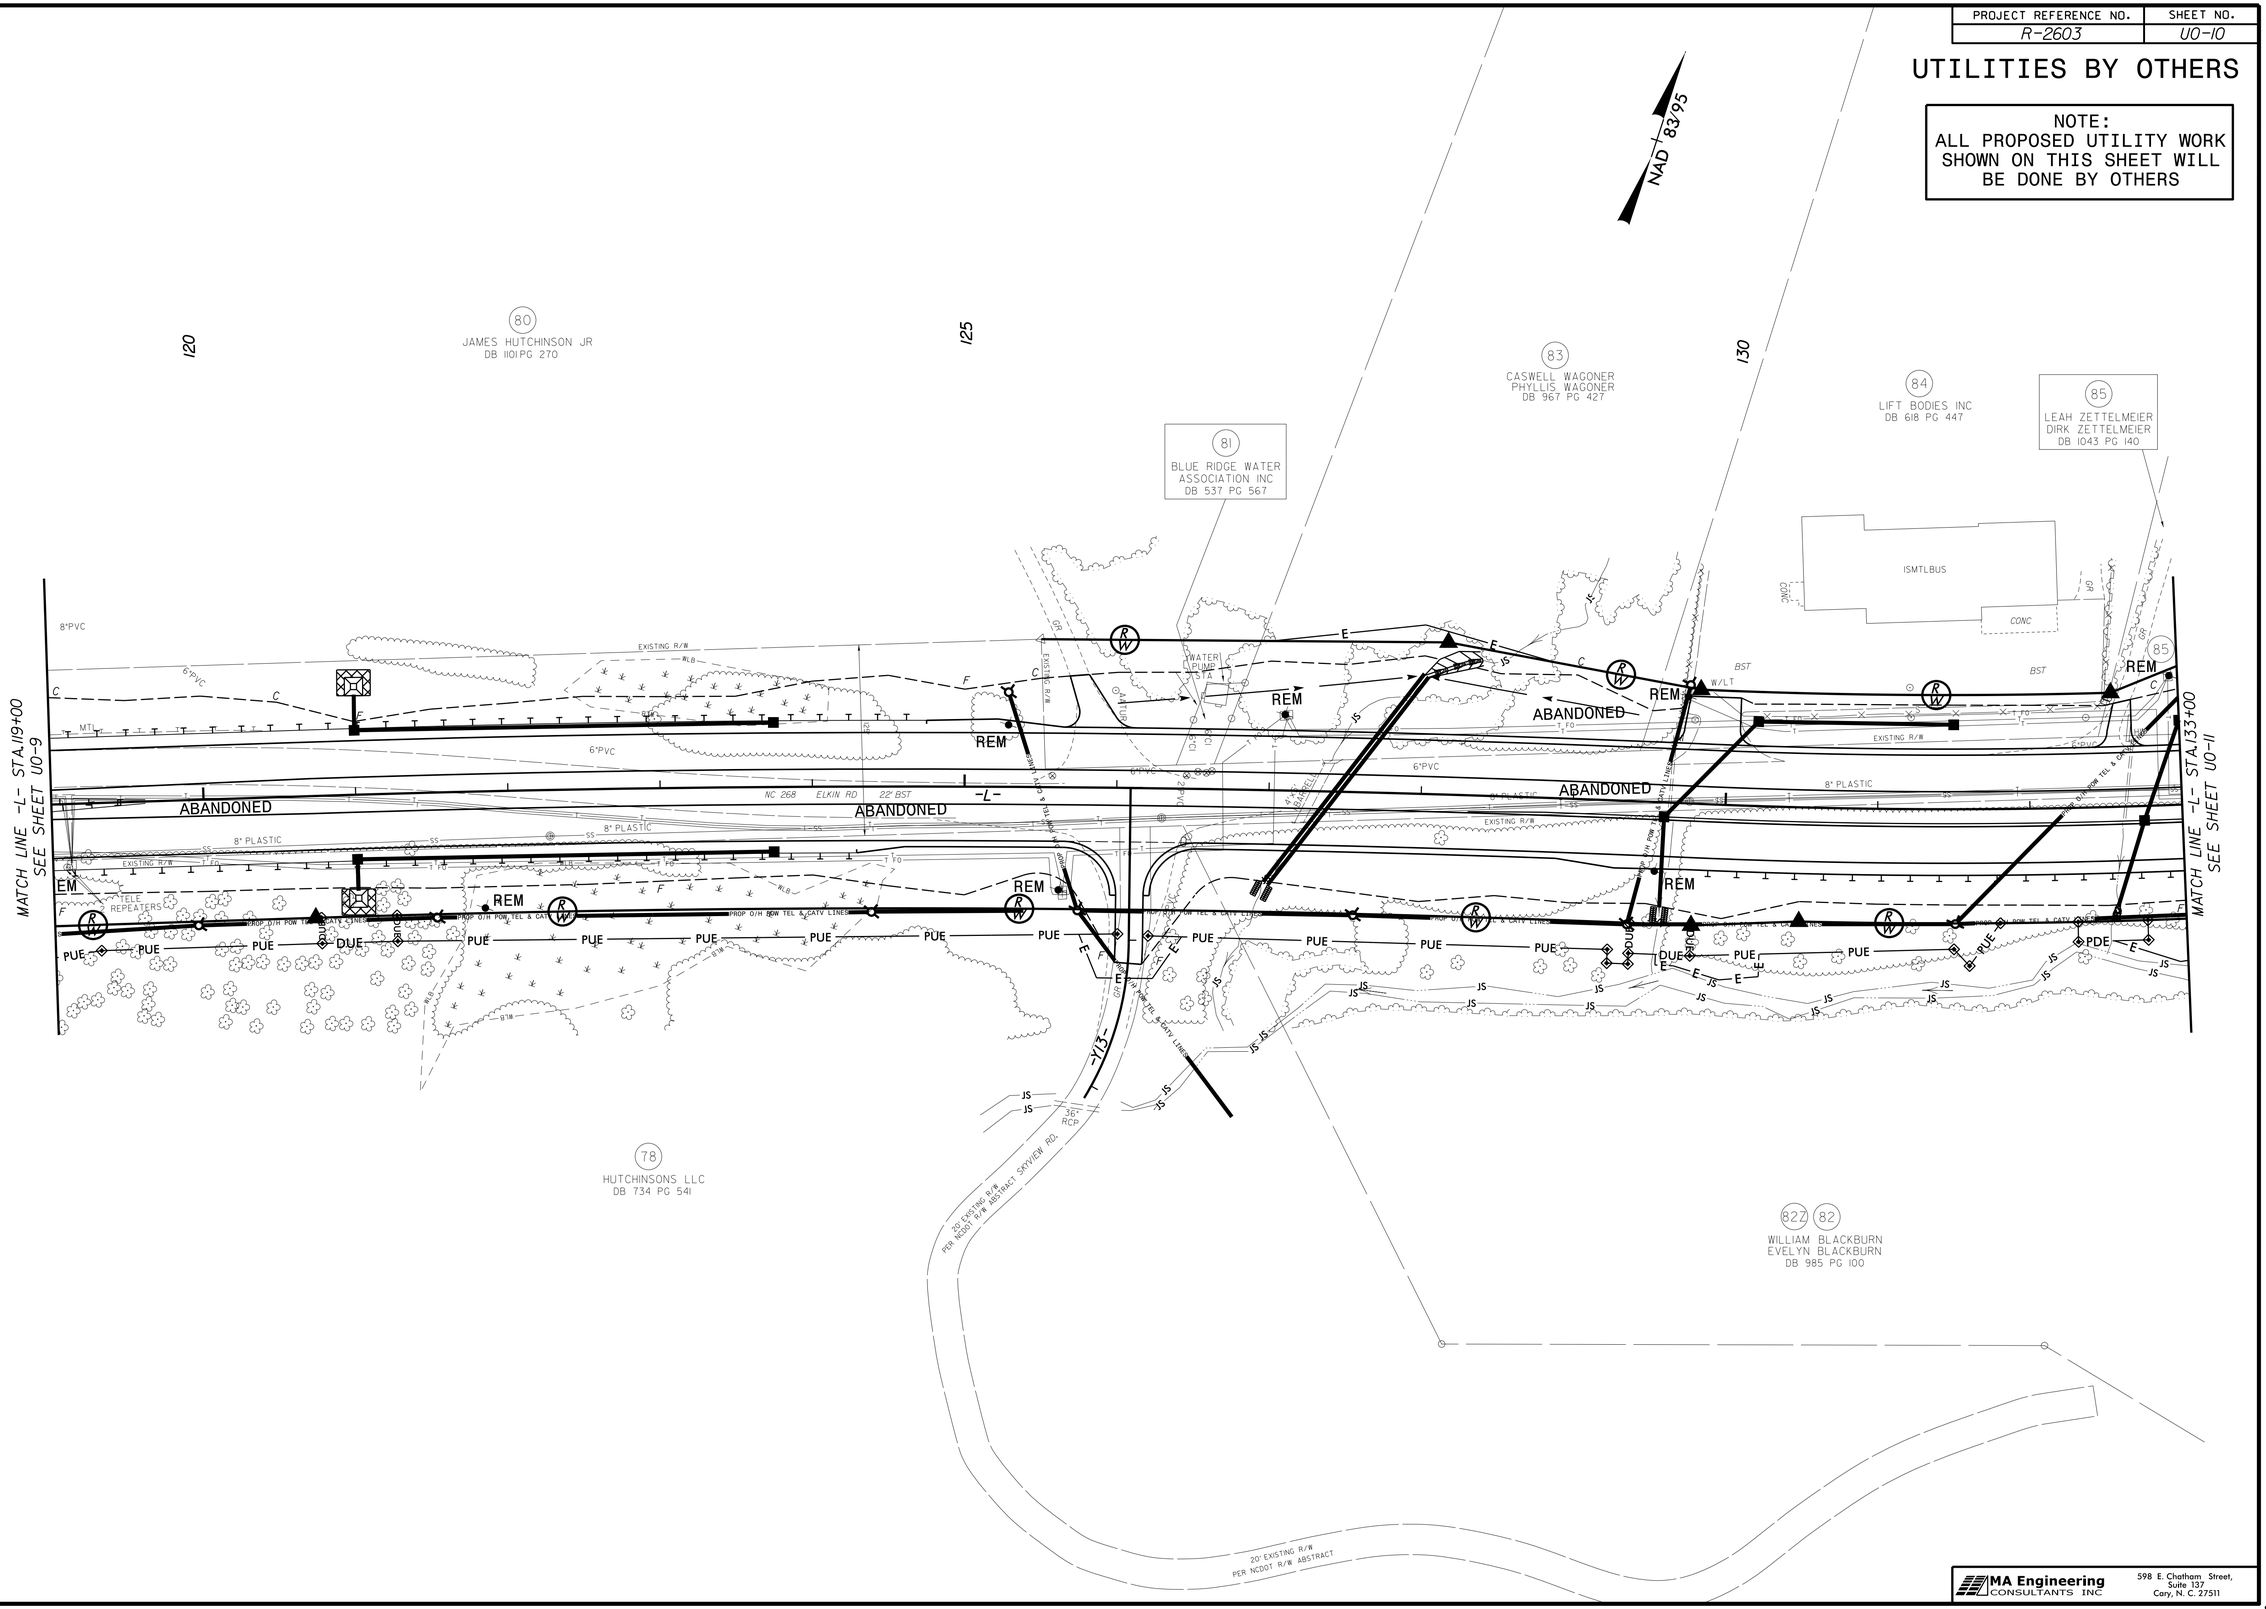

MA Engineering CONSULTANTS INC
598 E. Chatham Street, Suite 137
Cary, N. C. 27511

REVISIONS

8/17/99

7/14/2015
4:03:58 PM
P:\0659\084\R2603\Utilities\Rdy_Ut\Proj\R-2603_ut_rdy12_U010_psh.dgn