PROJECT REFERENCE NO.	SHEET NO.
R-2603	U0-16

UTILITIES BY OTHERS

NOTE:
ALL PROPOSED UTILITY WORK SHOWN ON THIS SHEET WILL BE DONE BY OTHERS

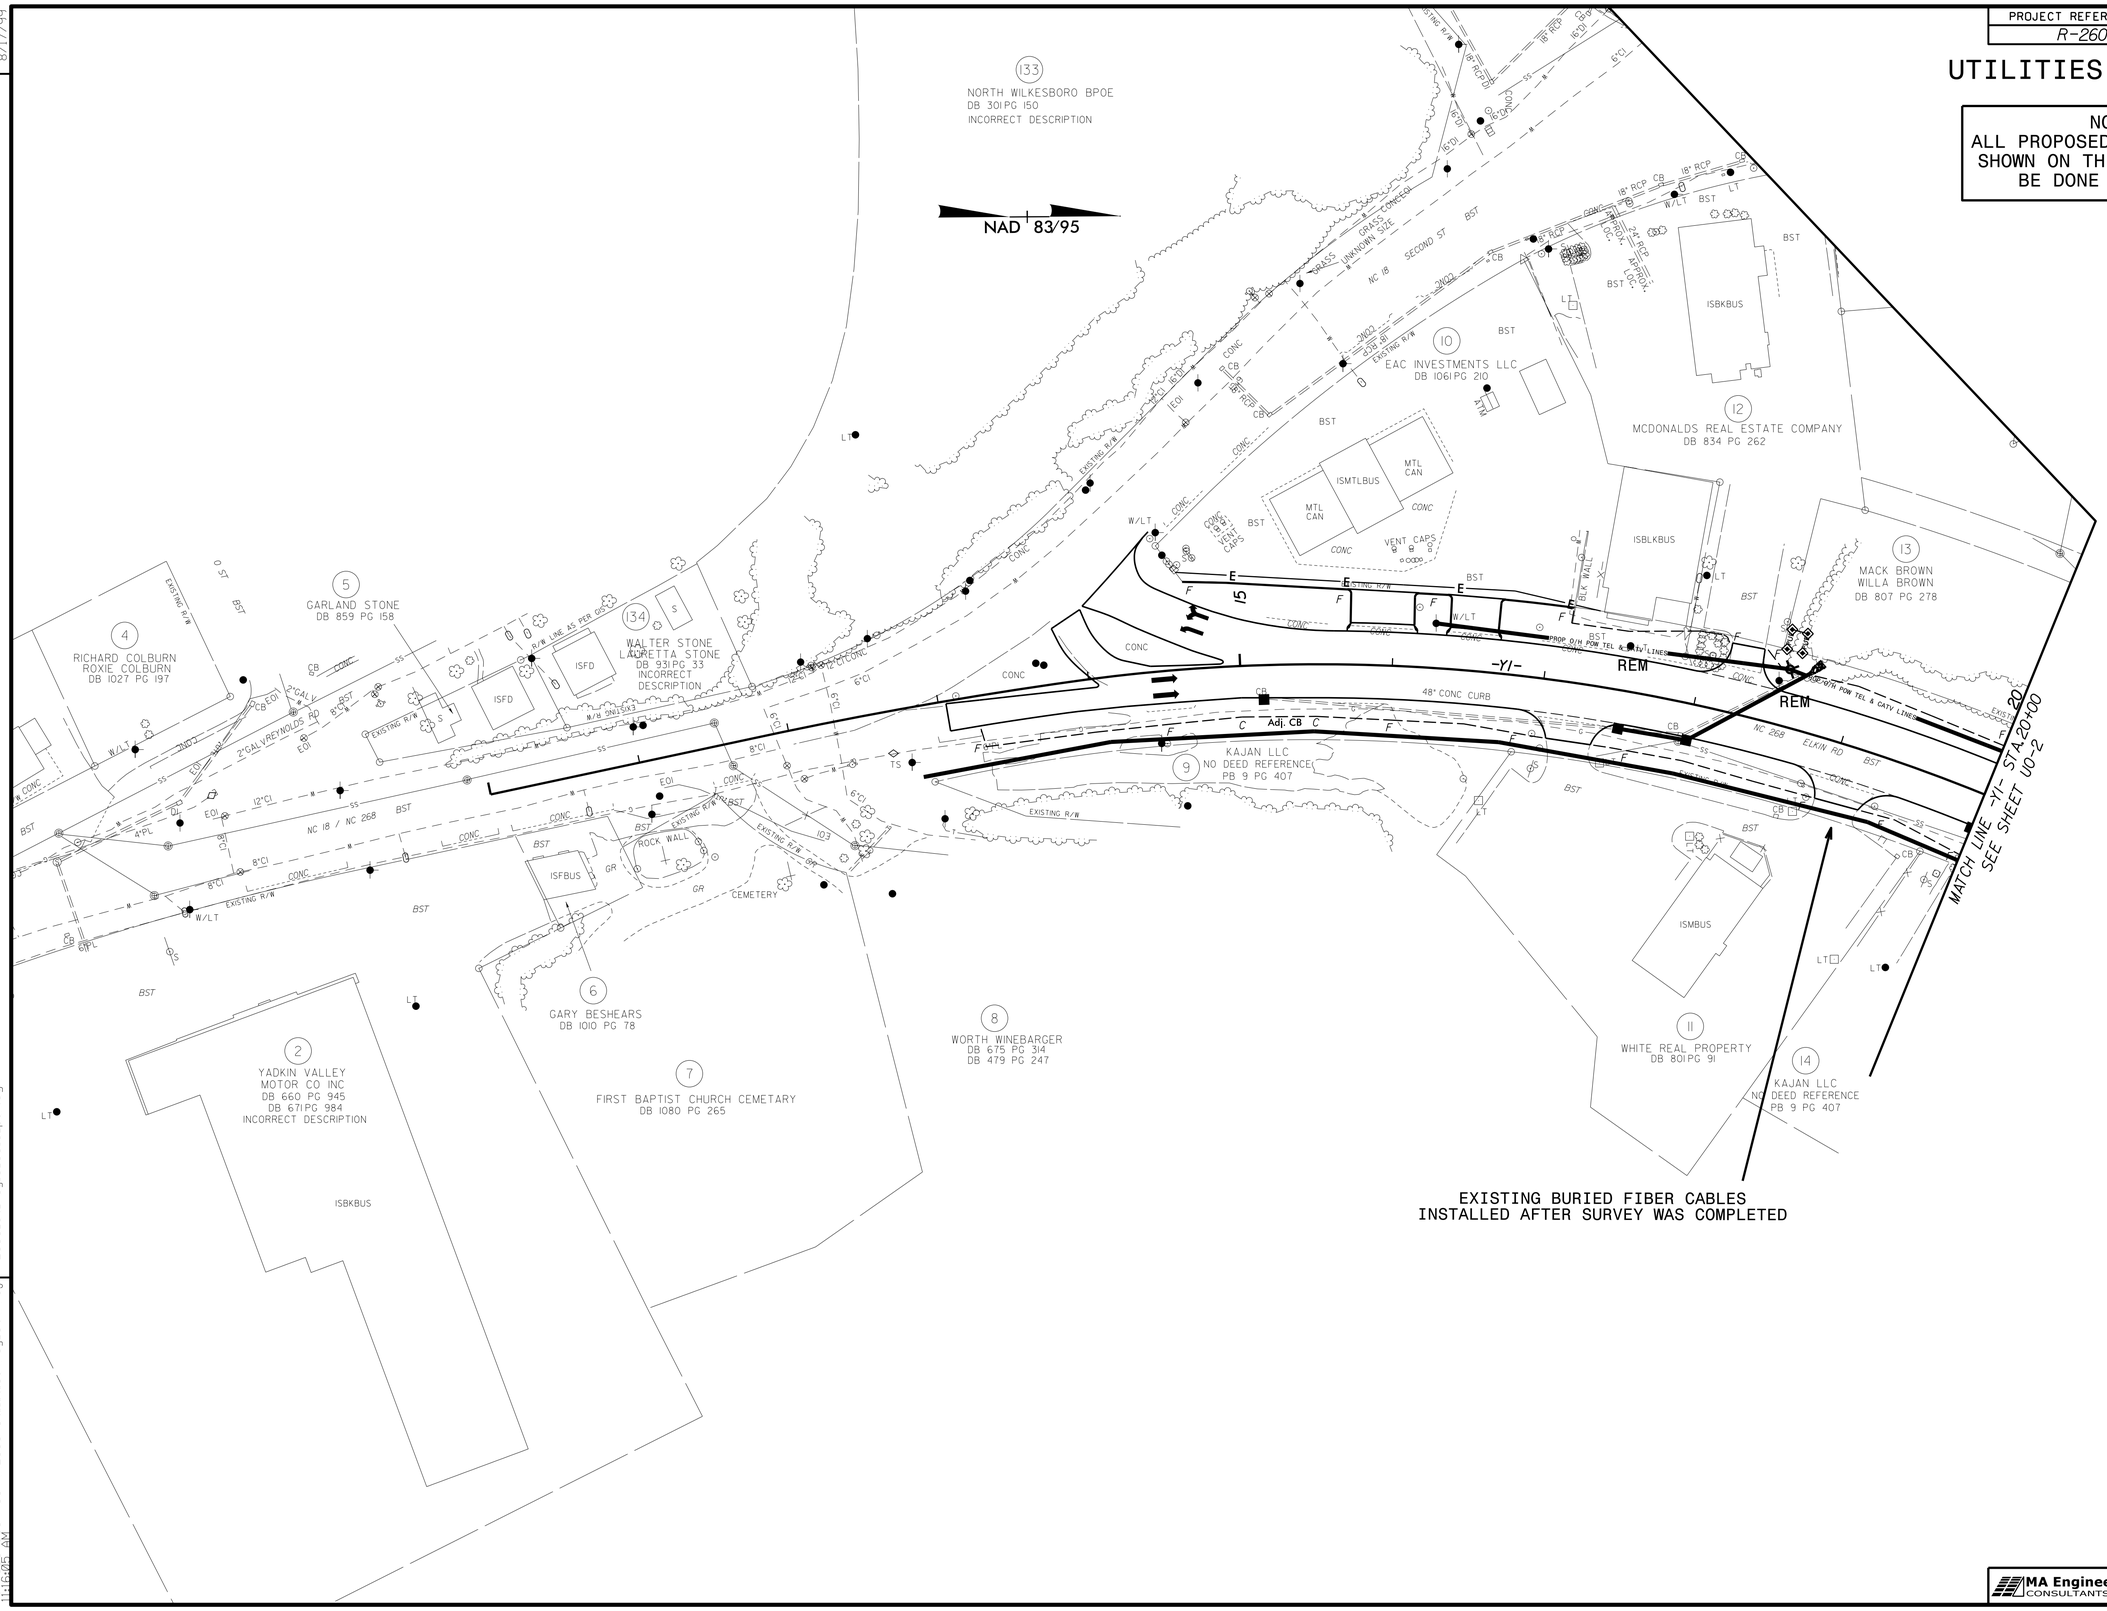

EXISTING BURIED FIBER CABLES
INSTALLED AFTER SURVEY WAS COMPLETED

REVISIONS

8/17/99

7/16/2015
P:\16065\0659\084\R2603\Utilities\Rdy_Ut\Proj\R-2603_ut_rdy18_U016_psh.dgn
11:16:05 AM

MA Engineering CONSULTANTS INC
598 E. Chatham Street,
Suite 137
Cary, N. C. 27511