PROJECT REFERENCE NO.	SHEET NO.
B-2500AB	2B-4
R/W SHEET NO.	

ROADWAY DESIGN ENGINEER
NORTH CAROLINA PROFESSIONAL SEAL 025873 ENGINEER GARY R. LOVERING
8/12/2015
DocuSigned by: Gary Lovering
DFD76F34A6BD425...

PLAN SHEET FOR DETOUR REMOVAL AND NC-12 PAVEMENT REPAIR ONLY.

NAD 83/CORS 96

UNITED STATES OF

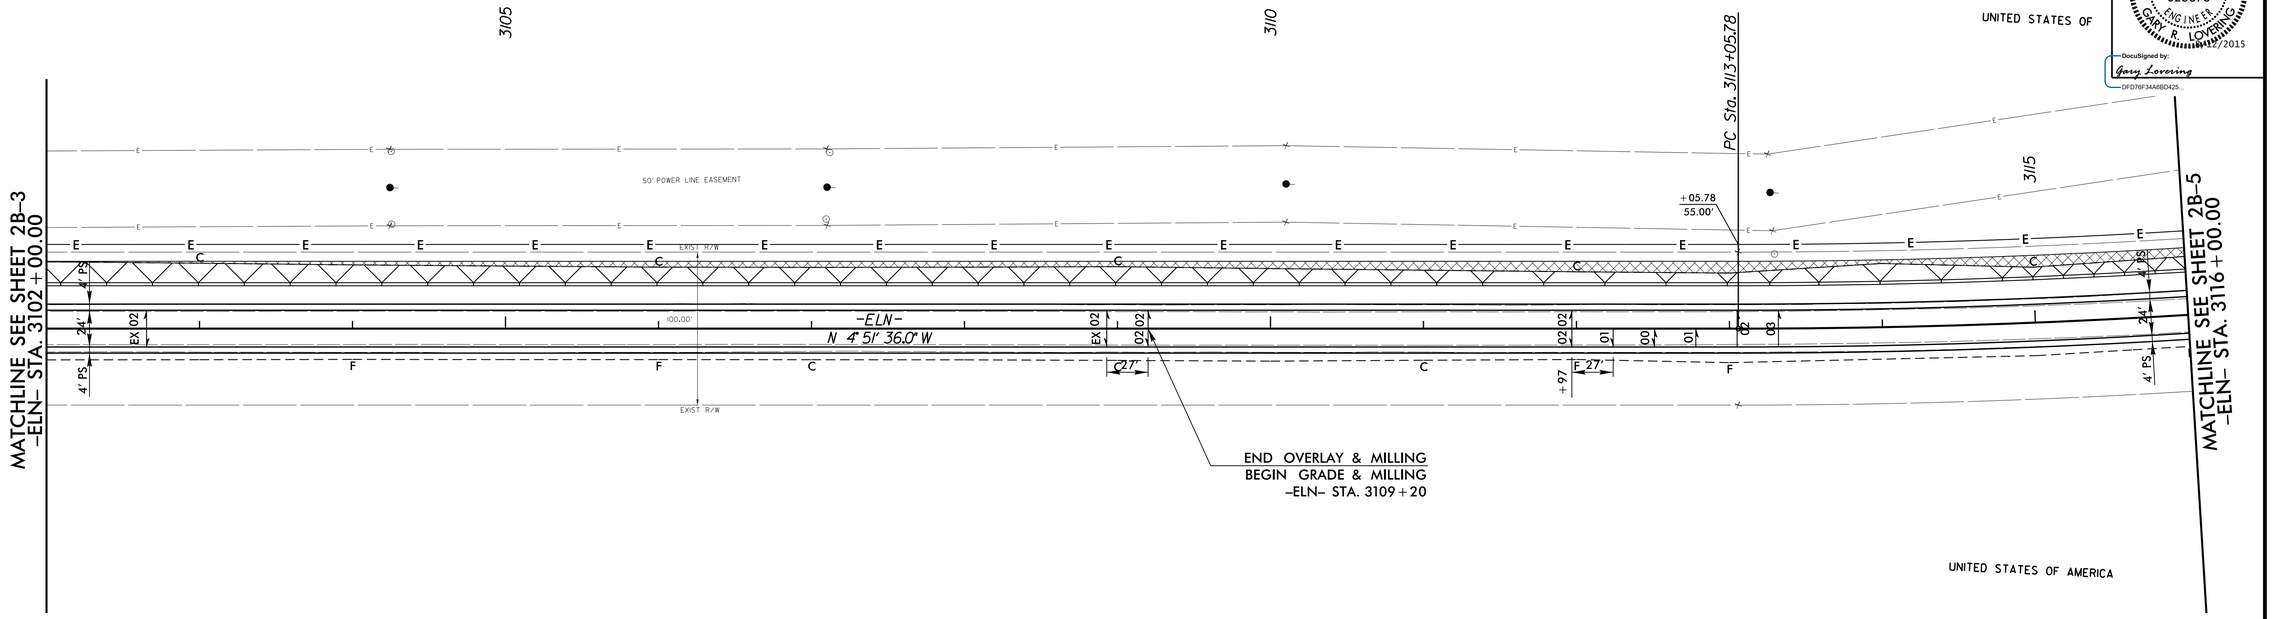

PAVEMENT REMOVAL

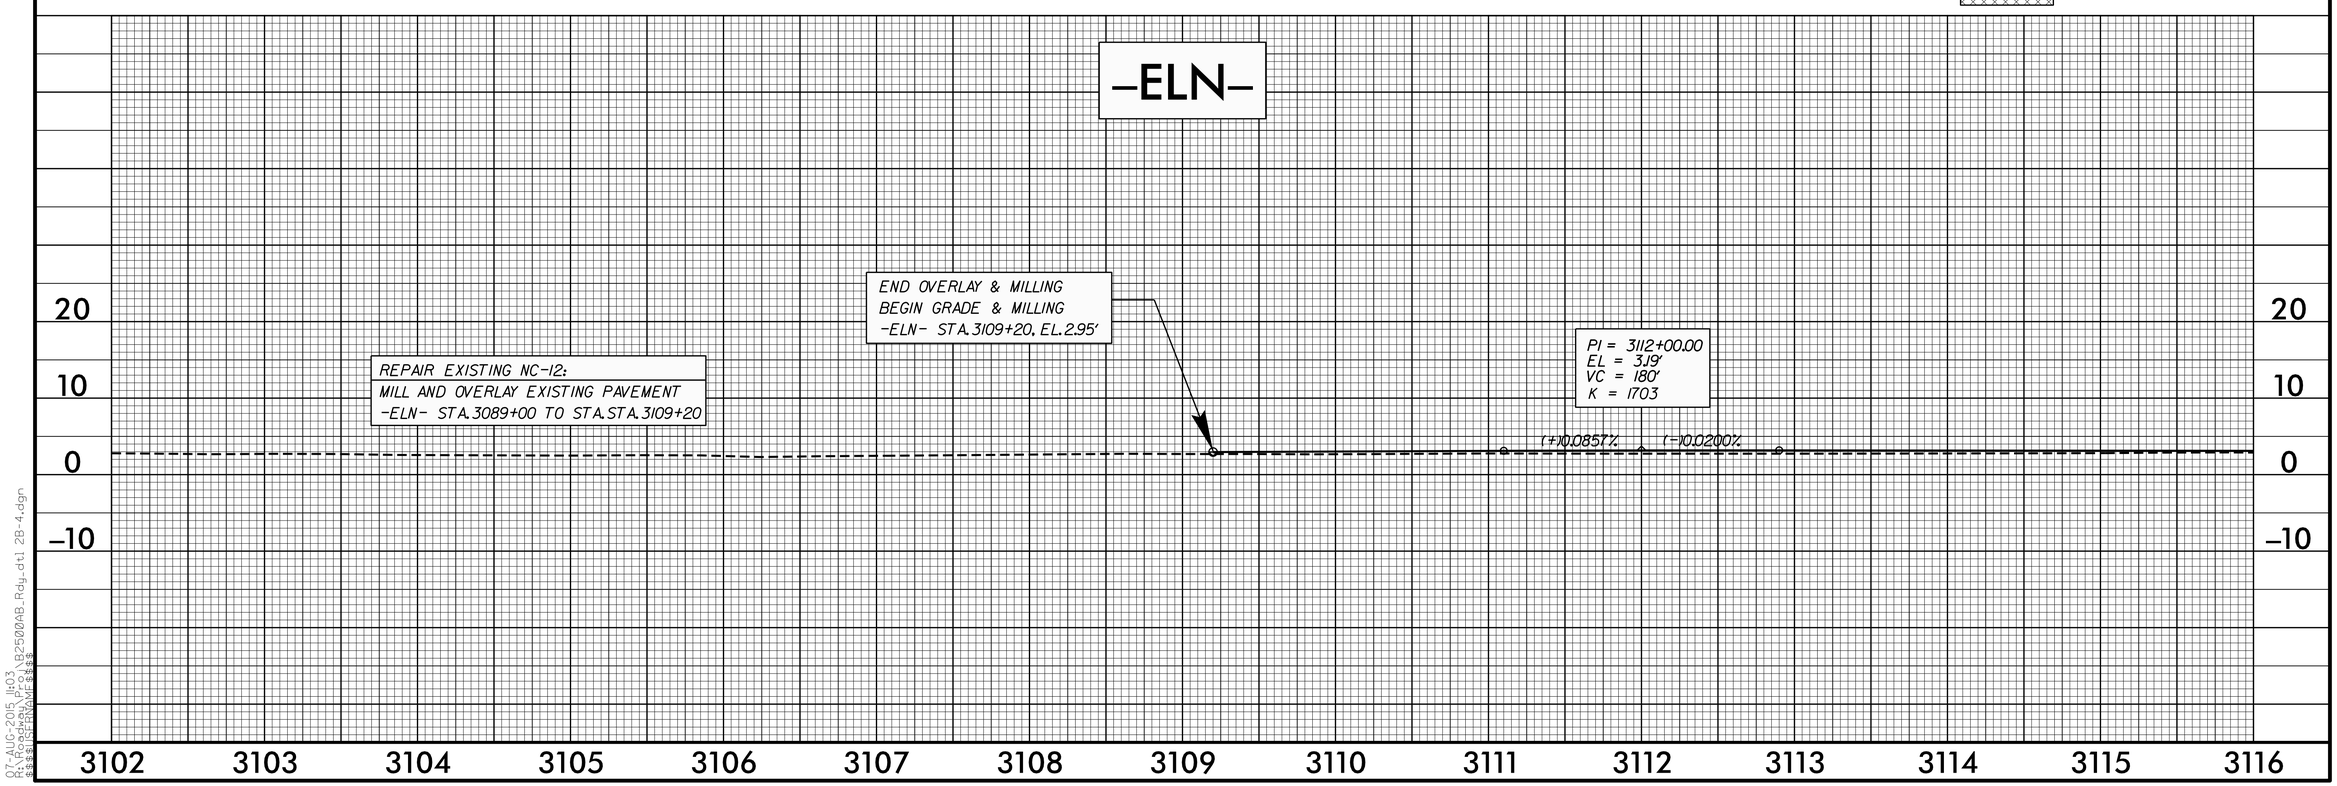

07-AUG-2015 11:03
R:\Roadway\Proj\B2500AB_Rdy_dtl 2B-4.dgn
$$$$USER$$$$