DocuSign Envelope ID: C198128E-92AF-4591-AC82-55A12AF7AC0E

PROJECT REFERENCE NO.	SHEET NO.
C-5558	CRP-3.002

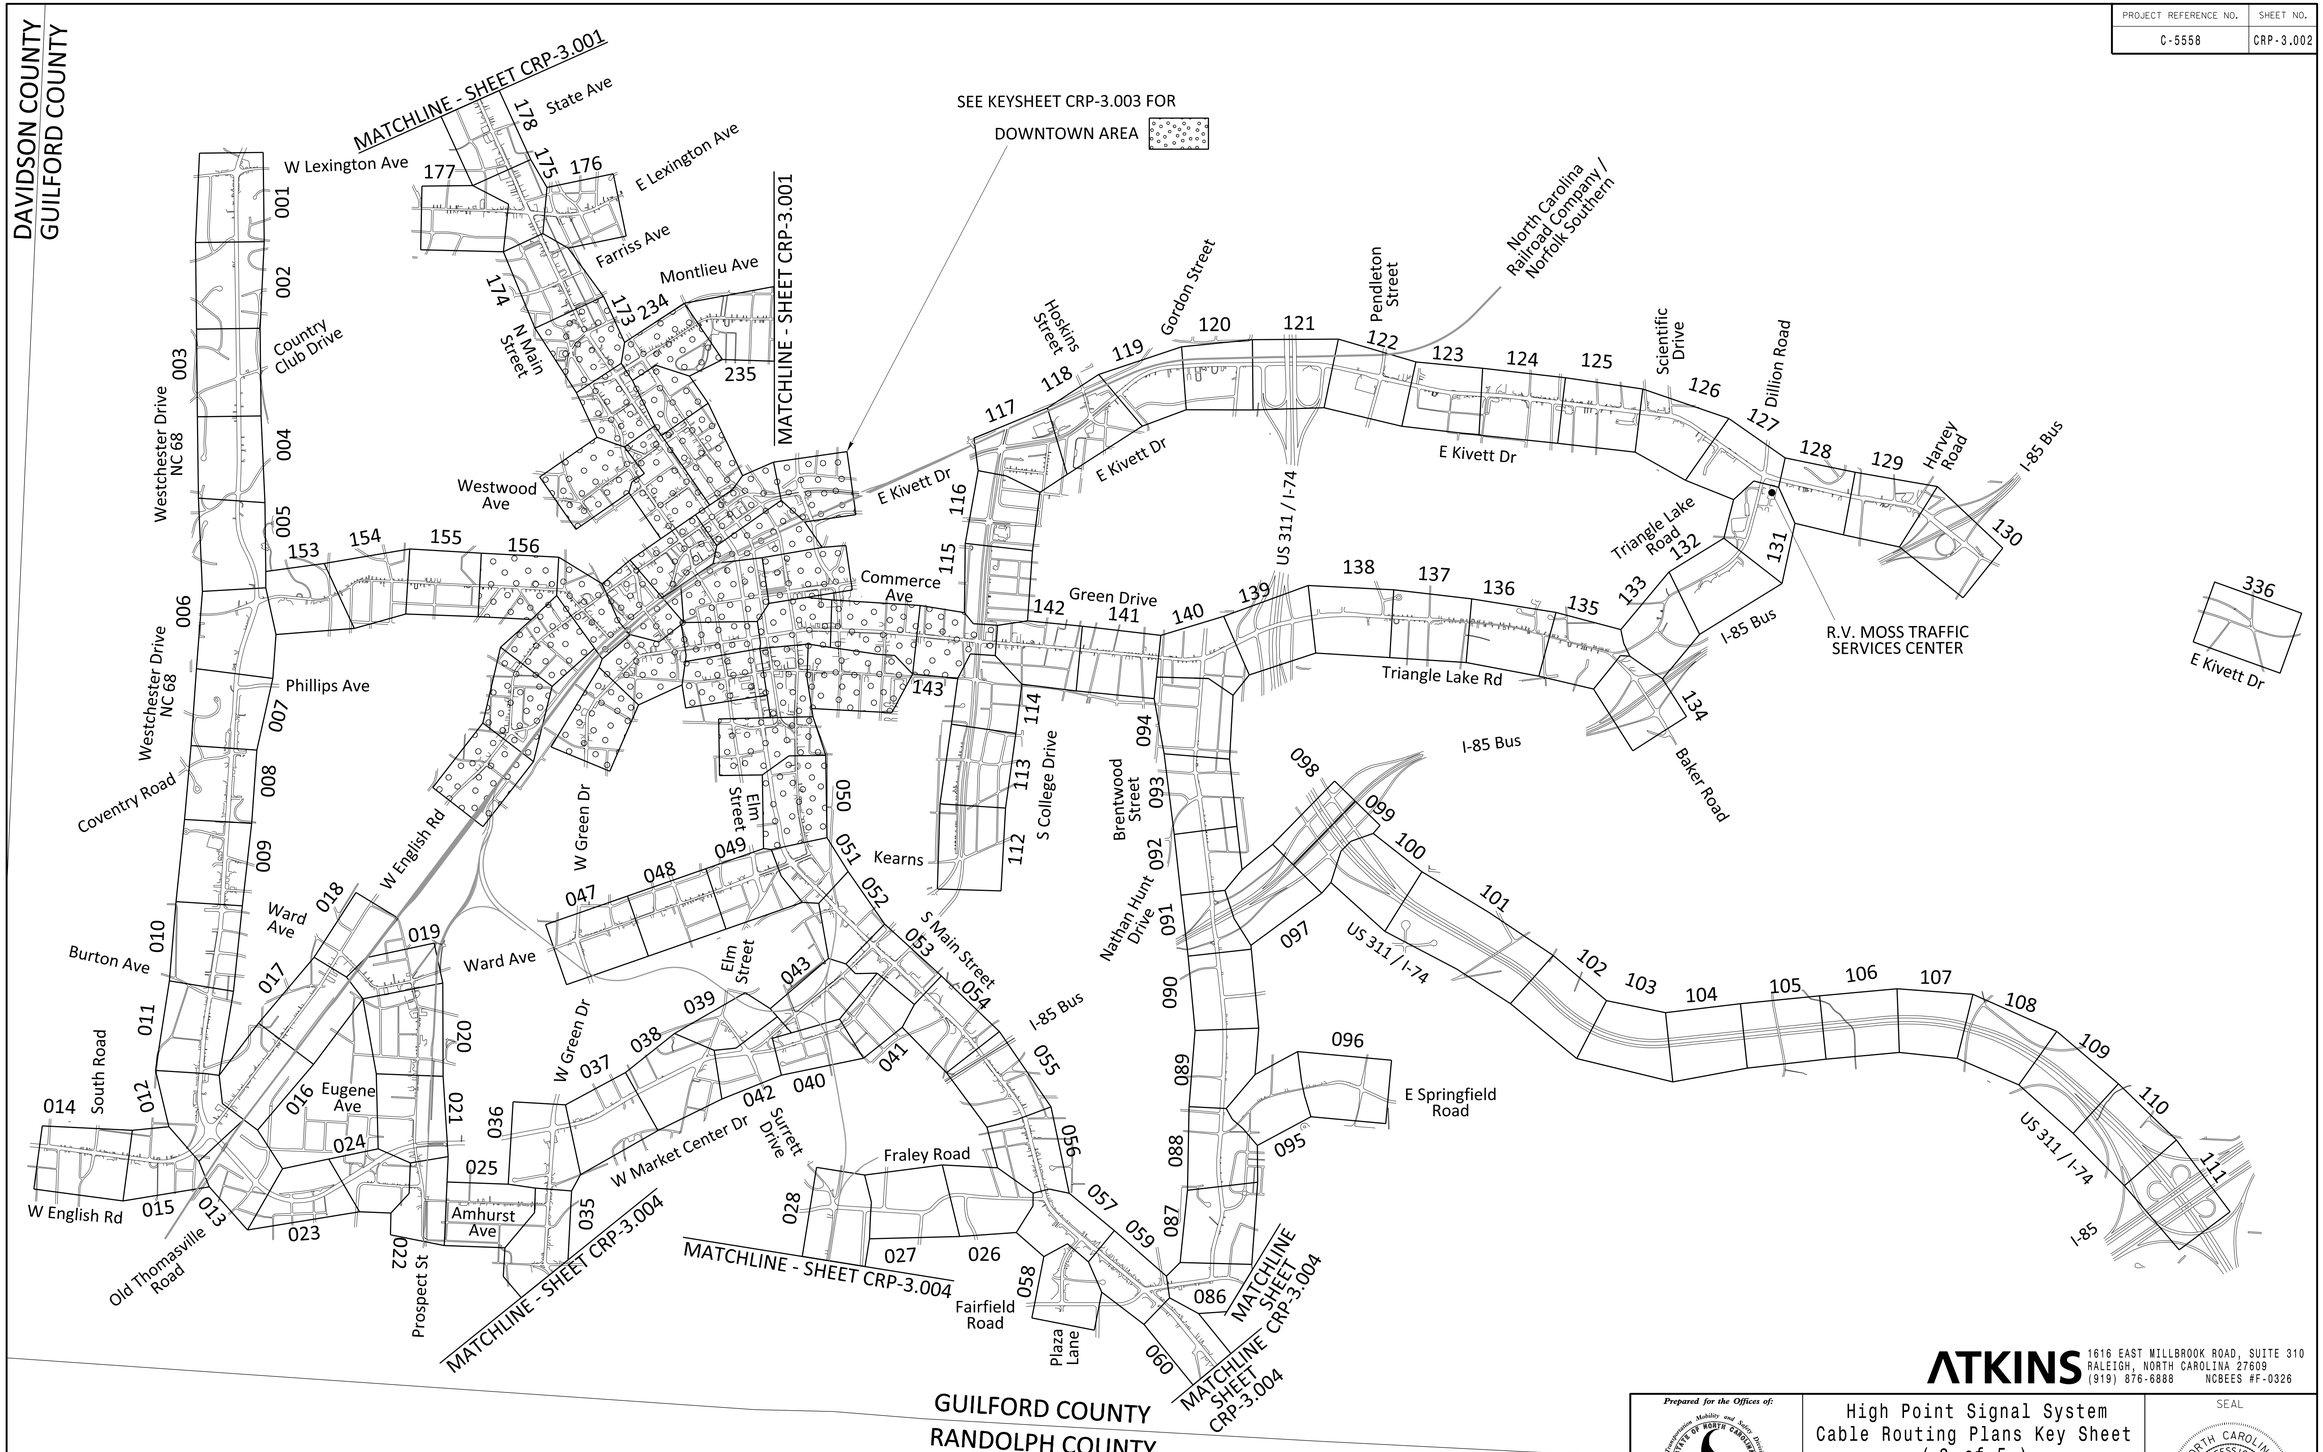

ATKINS 1616 EAST MILLBROOK ROAD, SUITE 310 RALEIGH, NORTH CAROLINA 27609 (919) 876-6888 NCBEES #F-0326

Prepared for the Offices of: Transportation Mobility and Safety Division, State of North Carolina, Department of Transportation, Intelligent Transportation Systems
750 Greenfield Parkway, Garner, NC 27529

High Point Signal System Cable Routing Plans Key Sheet (3 of 5)

Division 7 Guilford County High Point

PLAN DATE:	June 2015	REVIEWED BY:	MB Toth
PREPARED BY:	IW BERDEAU	REVIEWED BY:	LM Moon

SCALE: NTS

REVISIONS	INIT.	DATE

SEAL: NORTH CAROLINA PROFESSIONAL SEAL 025892 ENGINEER MELISSA B. TOTH

DocuSigned by: Melissa B. Toth 6/5/2015
DATE

CADD Filename: CRP-3.002.dgn

05-JUN-2015 11:16
O:\Transportation\Traffic\Curr\100037777 - High Point Sig Sys\Special Details\Volume I\CRP-3.002.dgn
WILE2054 AT DUS290140