DocuSign Envelope ID: 0FB41586-3D39-43DB-B67C-6AF85D915CE1

| PROJECT REFERENCE NO. | SHEET NO. |
|---|---|
| C-5558 | CRP-6.286 |

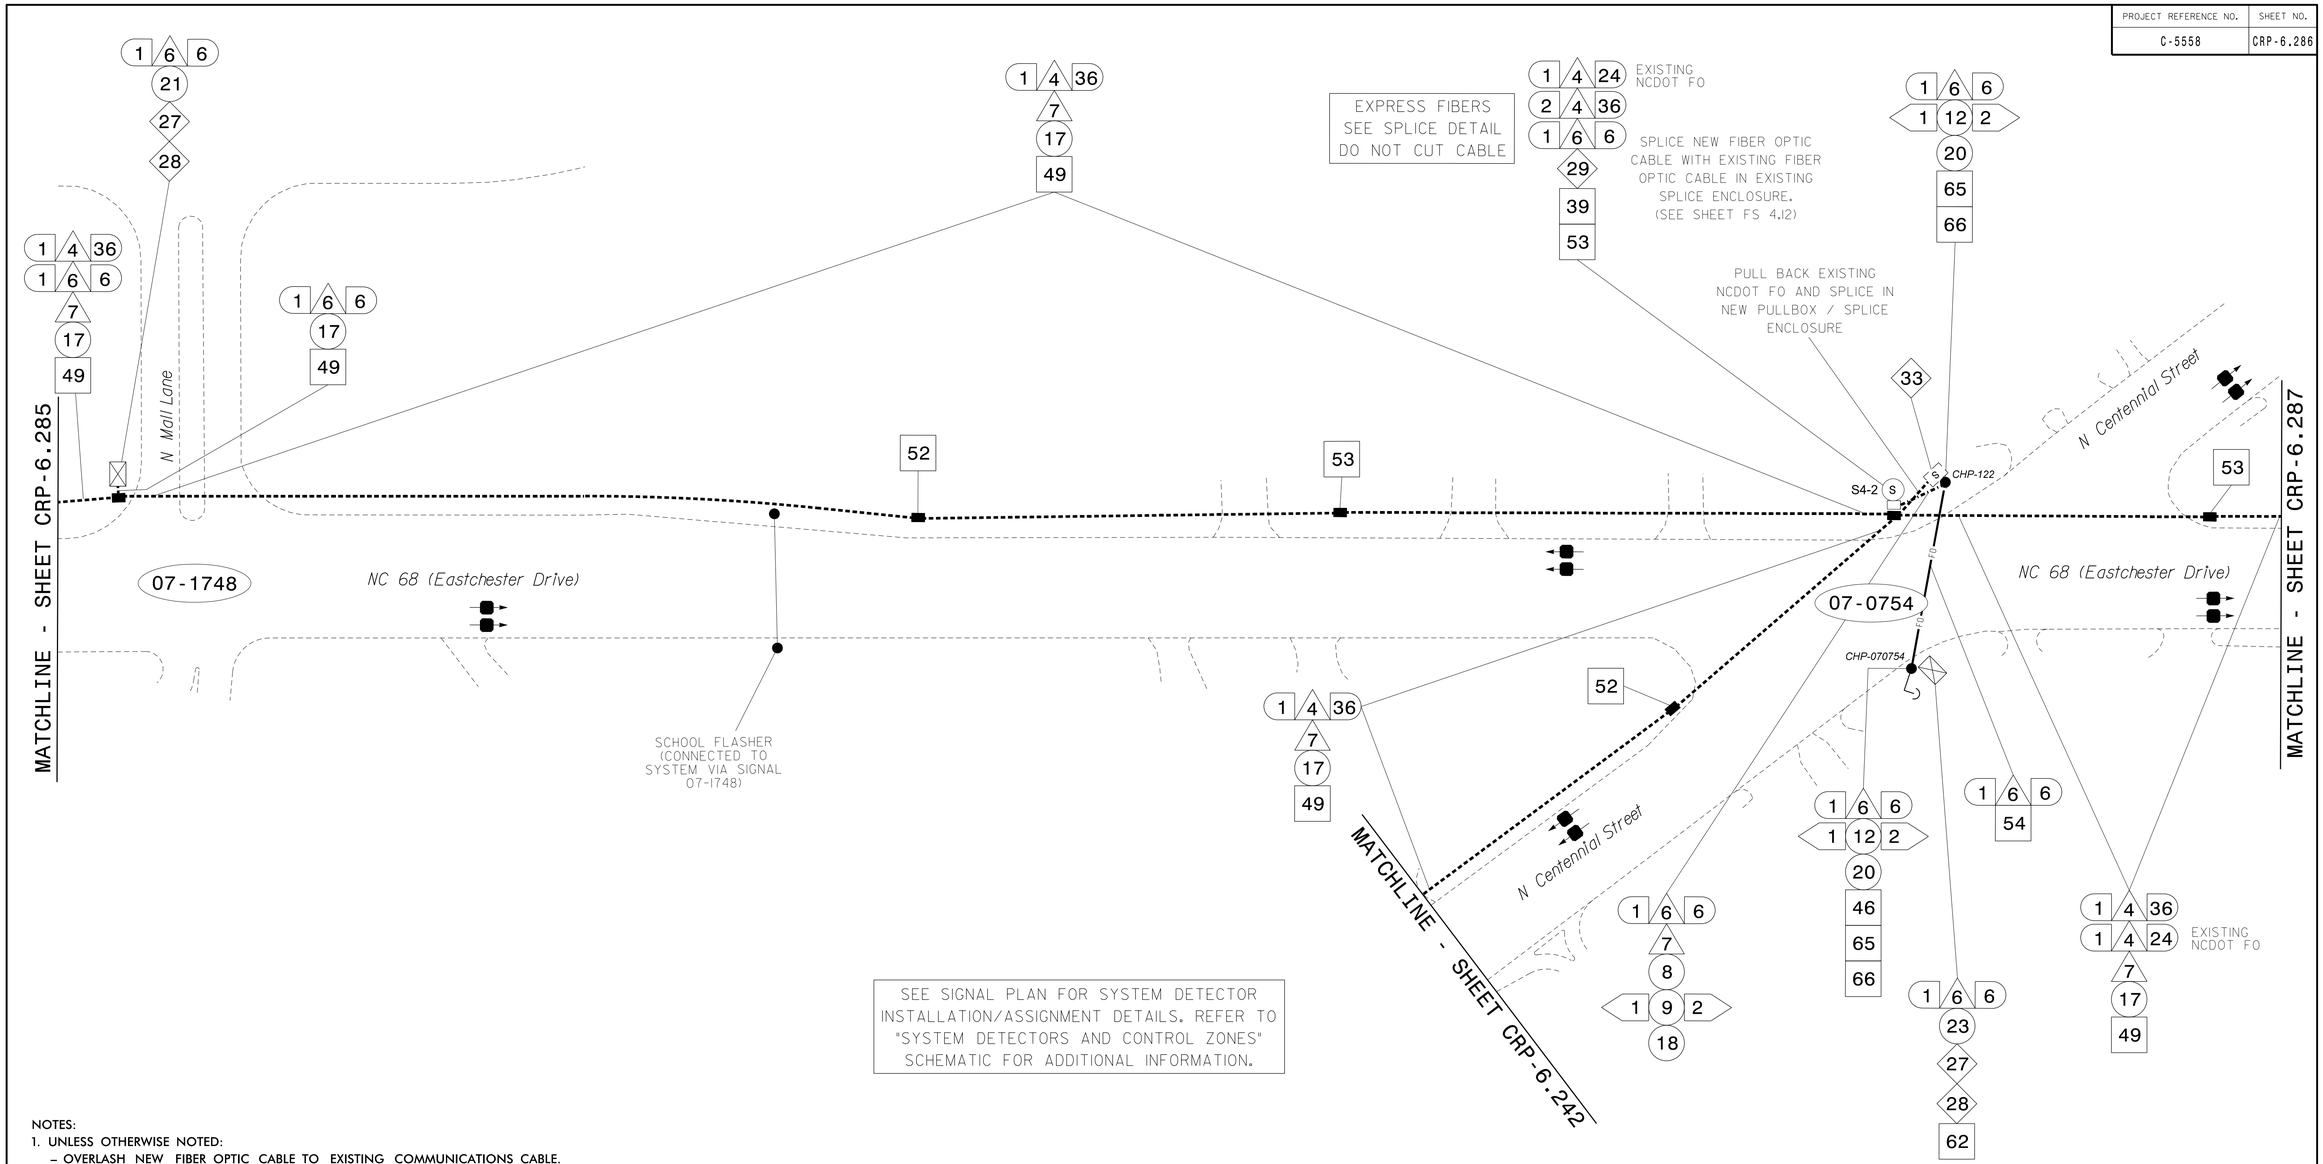


NOTES:
1. UNLESS OTHERWISE NOTED:
   - OVERLASH NEW FIBER OPTIC CABLE TO EXISTING COMMUNICATIONS CABLE.
   - ATTACH NEW MESSENGER CABLE 40" BELOW POWER.
   - ATTACH ON FRONT SIDE (FS) OF POLE.
2. SEAL ALL CONDUIT ENDS WITH DUCT AND CONDUIT SEALER, AT ALL JUNCTION BOX / CABINET ENTRANCES.

| | | | | | | | |
|---|---|---|---|---|---|---|---|
| 1 | INSTALL COMPOSITE CCTV CABLE | 13 | INSTALL HEAT SHRINK TUBING RETROFIT KIT | 25 | INSTALL NEW RISER INTO POLE MOUNTED CABINET | 37 | INSTALL CCTV WOOD POLE |
| 2 | INSTALL LOW VOLTAGE POWER CABLE (24VAC) | 14 | INSTALL HIGH DENSITY POLYETHYLENE CONDUIT | 26 | INSTALL DIGITAL VIDEO ENCODER | 38 | INSTALL STANDARD SIZE JUNCTION BOX |
| 3 | INSTALL CATEGORY 5E CABLE | 15 | DIRECTIONAL DRILL CONDUIT | 27 | INSTALL NEW ETHERNET EDGE SWITCH IN CABINET | 39 | INSTALL SPECIAL-SIZED JUNCTION BOX |
| 4 | INSTALL SMFO CABLE | 16 | BORE AND JACK CONDUIT | 28 | INSTALL INTERCONNECT CENTER, PATCH PANEL, JUMPERS, AND FUSION SPLICE CABLE IN CABINET | 40 | INSTALL OVER-SIZED JUNCTION BOX |
| 5 | NOT USED | 17 | INSTALL CABLE(S) IN EXISTING CONDUIT | 29 | INSTALL UNDERGROUND SPLICE ENCLOSURE | 41 | REMOVE EXISTING JUNCTION BOX |
| 6 | INSTALL FIBER-OPTIC DROP CABLE | 18 | INSTALL CABLE(S) IN NEW CONDUIT | 30 | INSTALL AERIAL SPLICE ENCLOSURE | 42 | INSTALL WOOD POLE |
| 7 | INSTALL TRACER WIRE | 19 | INSTALL CABLE(S) IN EXISTING RISER(S) | 31 | INSTALL SPLICE CABINET | 43 | REMOVE EXISTING WOOD POLE |
| 8 | INSTALL CONDUIT UNDERGROUND | 20 | INSTALL CABLE(S) IN NEW RISER(S) | 32 | MODIFY EXISTING SPLICE ENCLOSURE OR INTERCONNECT CENTER | 44 | INSTALL AERIAL GUY ASSEMBLY |
| 9 | INSTALL PVC CONDUIT | 21 | INSTALL CABLE(S) IN EXISTING CABINET ENTRANCE | 33 | REMOVE EXISTING SPLICE /HUB /CCTV CABINET | 45 | INSTALL STANDARD GUY ASSEMBLY |
| 10 | INSTALL RIGID, GALVANIZED STEEL CONDUIT | 22 | INSTALL NEW CONDUIT INTO CABINET BASE (USE EX CABINET ENTRANCE WHEN AVAILABLE) | 34 | INSTALL CABINET FOUNDATION | 46 | INSTALL SIDEWALK GUY ASSEMBLY |
| 11 | INSTALL RIGID, GALVANIZED STEEL RISER WITH WEATHERHEAD | 23 | INSTALL NEW RISER INTO CABINET BASE (USE EX CABINET ENTRANCE WHEN AVAILABLE) | 35 | REMOVE EXISTING CABINET FOUNDATION | 47 | INSTALL MESSENGER CABLE |
| 12 | INSTALL RIGID, GALVANIZED STEEL RISER WITH HEAT SHRINK TUBING | 24 | INSTALL NEW CONDUIT INTO POLE MOUNTED CABINET | 36 | INSTALL CCTV CAMERA ASSEMBLY | 48 | REMOVE EXISTING COMMUNICATIONS CABLE AND MESSENGER CABLE |

| | | | |
|---|---|---|---|
| 49 | REMOVE EXISTING COMMUNICATIONS CABLE | 61 | REMOVE EXISTING CCTV CAMERA ASSEMBLY |
| 50 | INSTALL WIRELESS DSL | 62 | NEW CABINET ENTRANCE INTO NEW FOUNDATION |
| 51 | INSTALL CABLE STORAGE GUIDE(S) [SNOW SHOE(S)] AND STORE 100 FEET OF EACH CABLE | 63 | DRILL /CORE DRILL EXISTING FOUNDATION |
| 52 | INSTALL DELINEATOR MARKER | 64 | INTERCEPT AND REROUTE EXISTING CONDUITS |
| 53 | STORE 50 FEET OF COMMUNICATIONS CABLE (EACH CABLE) | 65 | BOND MESSENGER TO POLE GROUND |
| 54 | LASH CABLE(S) TO EXISTING SIGNAL/COMMUNICATIONS CABLE | 66 | BOND RISER TO POLE GROUND |
| 55 | LASH CABLE(S) TO EXISTING MESSENGER CABLE | 67 | BOND TRACER WIRE TO EQUIPMENT GROUND BUS |
| 56 | LASH CABLE(S) TO NEW MESSENGER CABLE | 68 | INSTALL NEW COVER ON OVER-SIZED JUNCTION BOX |
| 57 | MODIFY EXISTING ELECTRICAL SERVICE FOR CCTV | 69 | INSTALL NEW BASE MOUNTED CCTV CABINET (336-A) |
| 58 | INSTALL NEW ELECTRICAL SERVICE FOR CCTV | 70 | INSTALL NEW POLE MOUNTED CCTV CABINET (NEMA TYPE 4) |
| 59 | INSTALL NEW POLE MOUNTED CCTV CABINET (336) | 71 | HANDLASH AND INSTALL AERIAL CABLE PROTECTOR |
| 60 | INSTALL NEW BUILDING MOUNTED CCTV CABINET (336) | | |

ATTACHMENT POINT:
XXX DISTANCE ABOVE (IN) REFERENCE POINT
YYY REFERENCE POINT DISTANCE BELOW (IN)

CONSTRUCTION NOTE SYMBOLOGY KEY
NUMBER OF CABLE(S)/LOOPS, DETECTOR AMPLIFIERS, GUYS — NUMBER OF FIBERS/TWISTED PAIRS
NUMBER OF RISER(S)/ CONDUIT(S) — DIAMETER OF RISER(S)/ CONDUIT(S) (IN)

ATKINS
1616 EAST MILLBROOK ROAD, SUITE 310
RALEIGH, NORTH CAROLINA 27609
(919) 876-6888 NCBEES #F-0326

Prepared for the Offices of:
Transportation Mobility and Safety Division
Intelligent Transportation Systems Section
750 Greenfield Parkway, Garner, NC 27529

SCALE 0 50 1"=50'

# High Point Signal System
## Cable Routing Plans

Division 7 Guilford County High Point

| | | | |
|---|---|---|---|
| PLAN DATE: | June 2015 | REVIEWED BY: | MB Toth |
| PREPARED BY: | JA Wiles | REVIEWED BY: | LM Moon |

| REVISIONS | INIT. | DATE |
|---|---|---|
| | | |

SEAL
NORTH CAROLINA PROFESSIONAL SEAL 025892 ENGINEER MELISSA B. TOTH

DocuSigned by: Melissa B. Toth 6/5/2015
DATE

CADD Filename: CL-286.dgn

05-JUN-2015 11:00
C:\Transportation\Work\Traffic\Curr\100037777 - High Point Sig Sys\CL\CL-286.dgn
WILE2024 AT DUS2490140