DocuSign Envelope ID: E9944A38-D627-4E6E-8BA7-1AA4BF887179

PROJECT REFERENCE NO.	SHEET NO.
C-5558	FS 2.09

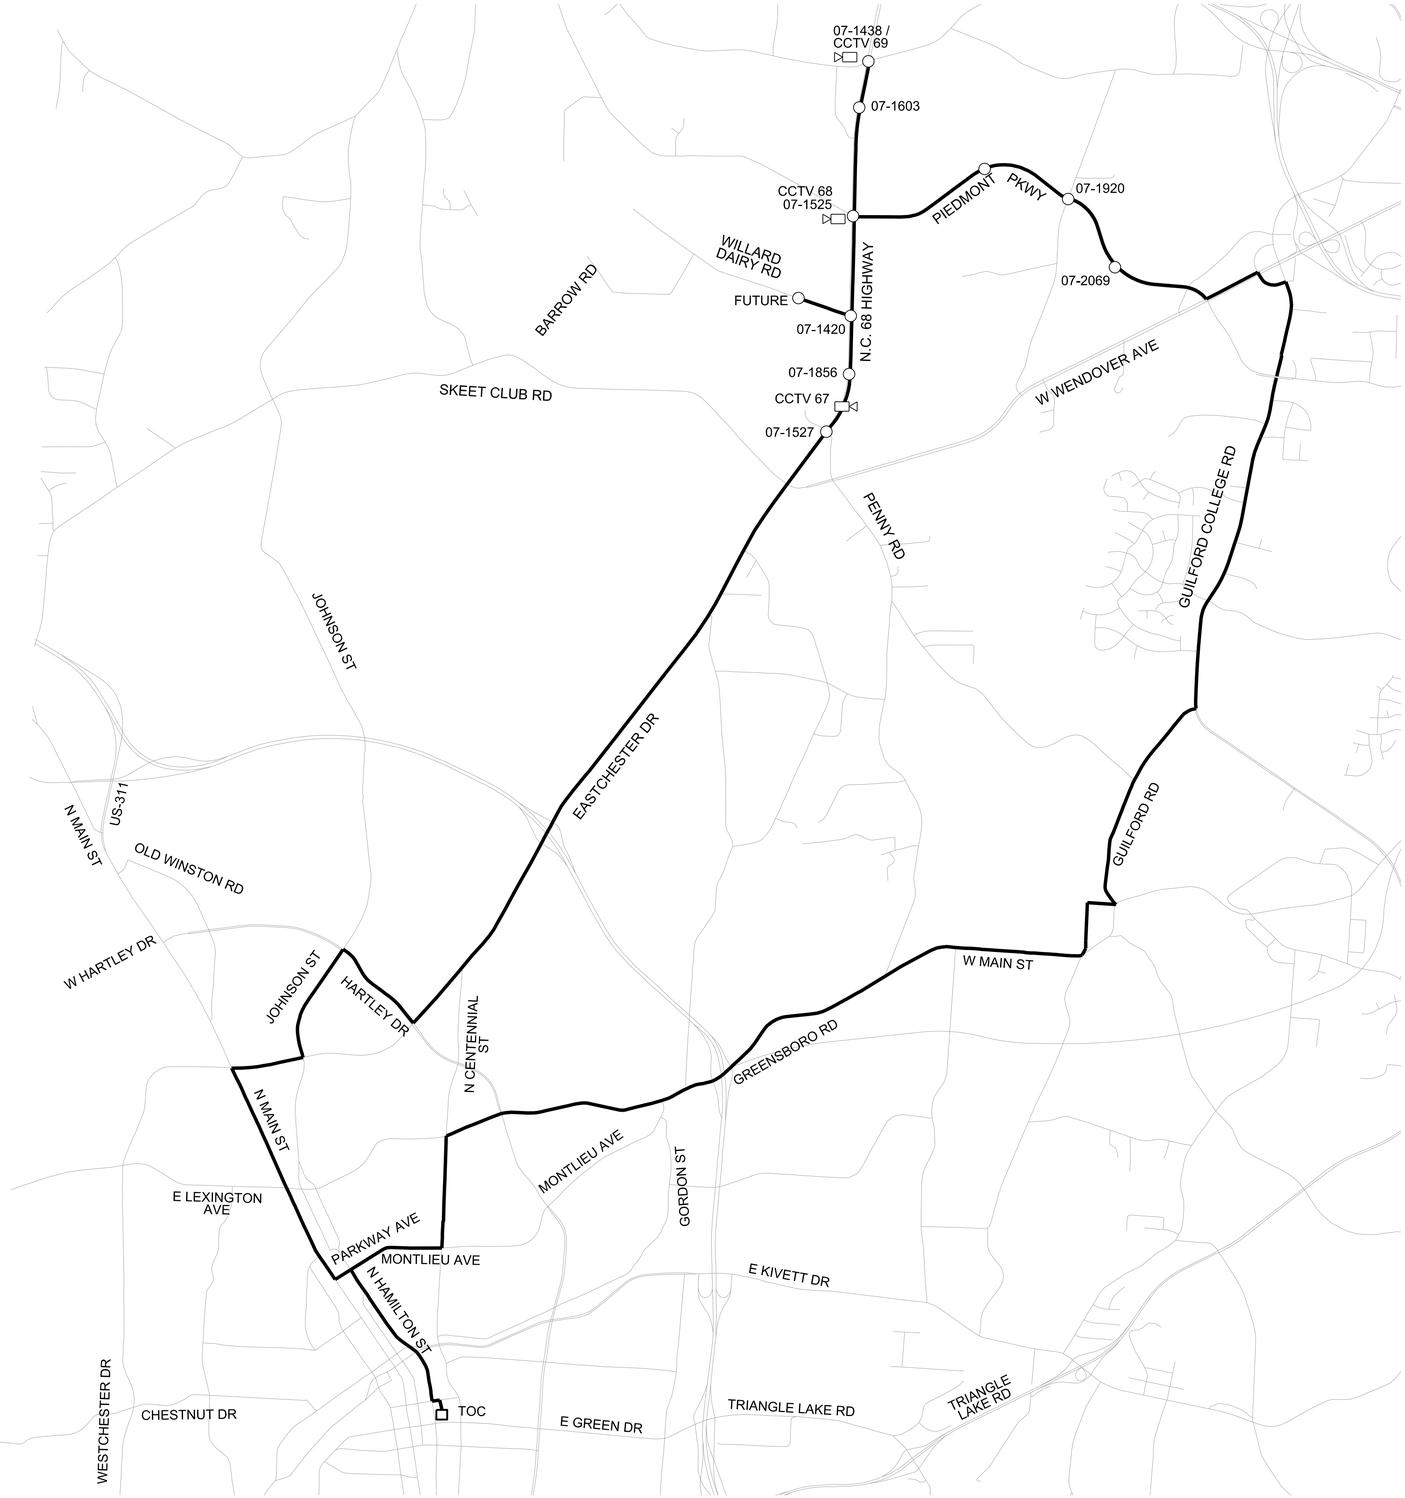

RING 2

LEGEND

———	RING ROUTE
○ 07-0000	LOCATION OF SIGNAL ON RING
▷▭ CCTV 00	LOCATION OF CCTV ON RING

ATKINS 1616 EAST MILLBROOK ROAD, SUITE 310
RALEIGH, NORTH CAROLINA 27609
(919) 876-6888 NCBEES #F-0326

Prepared for the Offices of:
Transportation Mobility and Safety Division
STATE OF NORTH CAROLINA DEPARTMENT OF TRANSPORTATION
Intelligent Transportation Systems
750 Greenfield Parkway, Garner, NC 27529

High Point Signal System Fiber-Optic Ring Schematics

Division 7 | Guilford County | High Point

PLAN DATE:	June 2015	REVIEWED BY:	HA Badgett
PREPARED BY:	BJ Slocum	REVIEWED BY:	SG Haynie

SCALE: NTS

REVISIONS	INIT.	DATE

SEAL
NORTH CAROLINA PROFESSIONAL ENGINEER SEAL 019962 ALFRED BADGETT

DocuSigned by: Alf Badgett 6/5/2015
SIGNATURE DATE

CADD Filename: FS 2.09.dgn

04-JUN-2015 15:33
I:\Production\TIMS\NCDOT\100037777 - High Point Sig Sys\Comms and ITS\Fiber Splicing\Cable Schematics\FS 2.09.dgn
SLOCUM3
ATLOG97201