PROJECT REFERENCE NO.	SHEET NO.
B-4780	UO-2

UTILITIES BY OTHERS

NOTE:
ALL PROPOSED UTILITY WORK SHOWN ON THIS SHEET WILL BE DONE BY OTHERS. NO PAYMENT WILL BE MADE TO THE CONTRACTOR FOR PROPOSED UTILITY WORK SHOWN ON THIS SHEET.

-L-

PI Sta 17+21.68	PI Sta 19+14.51
△ = 1° 38' 55.4" (RT)	△ = 16° 02' 26.3" (RT)
D = 2° 00' 00.0"	D = 7° 15' 00.0"
L = 82.44'	L = 221.25'
T = 41.22'	T = 111.35'
R = 2,864.79'	R = 790.29'

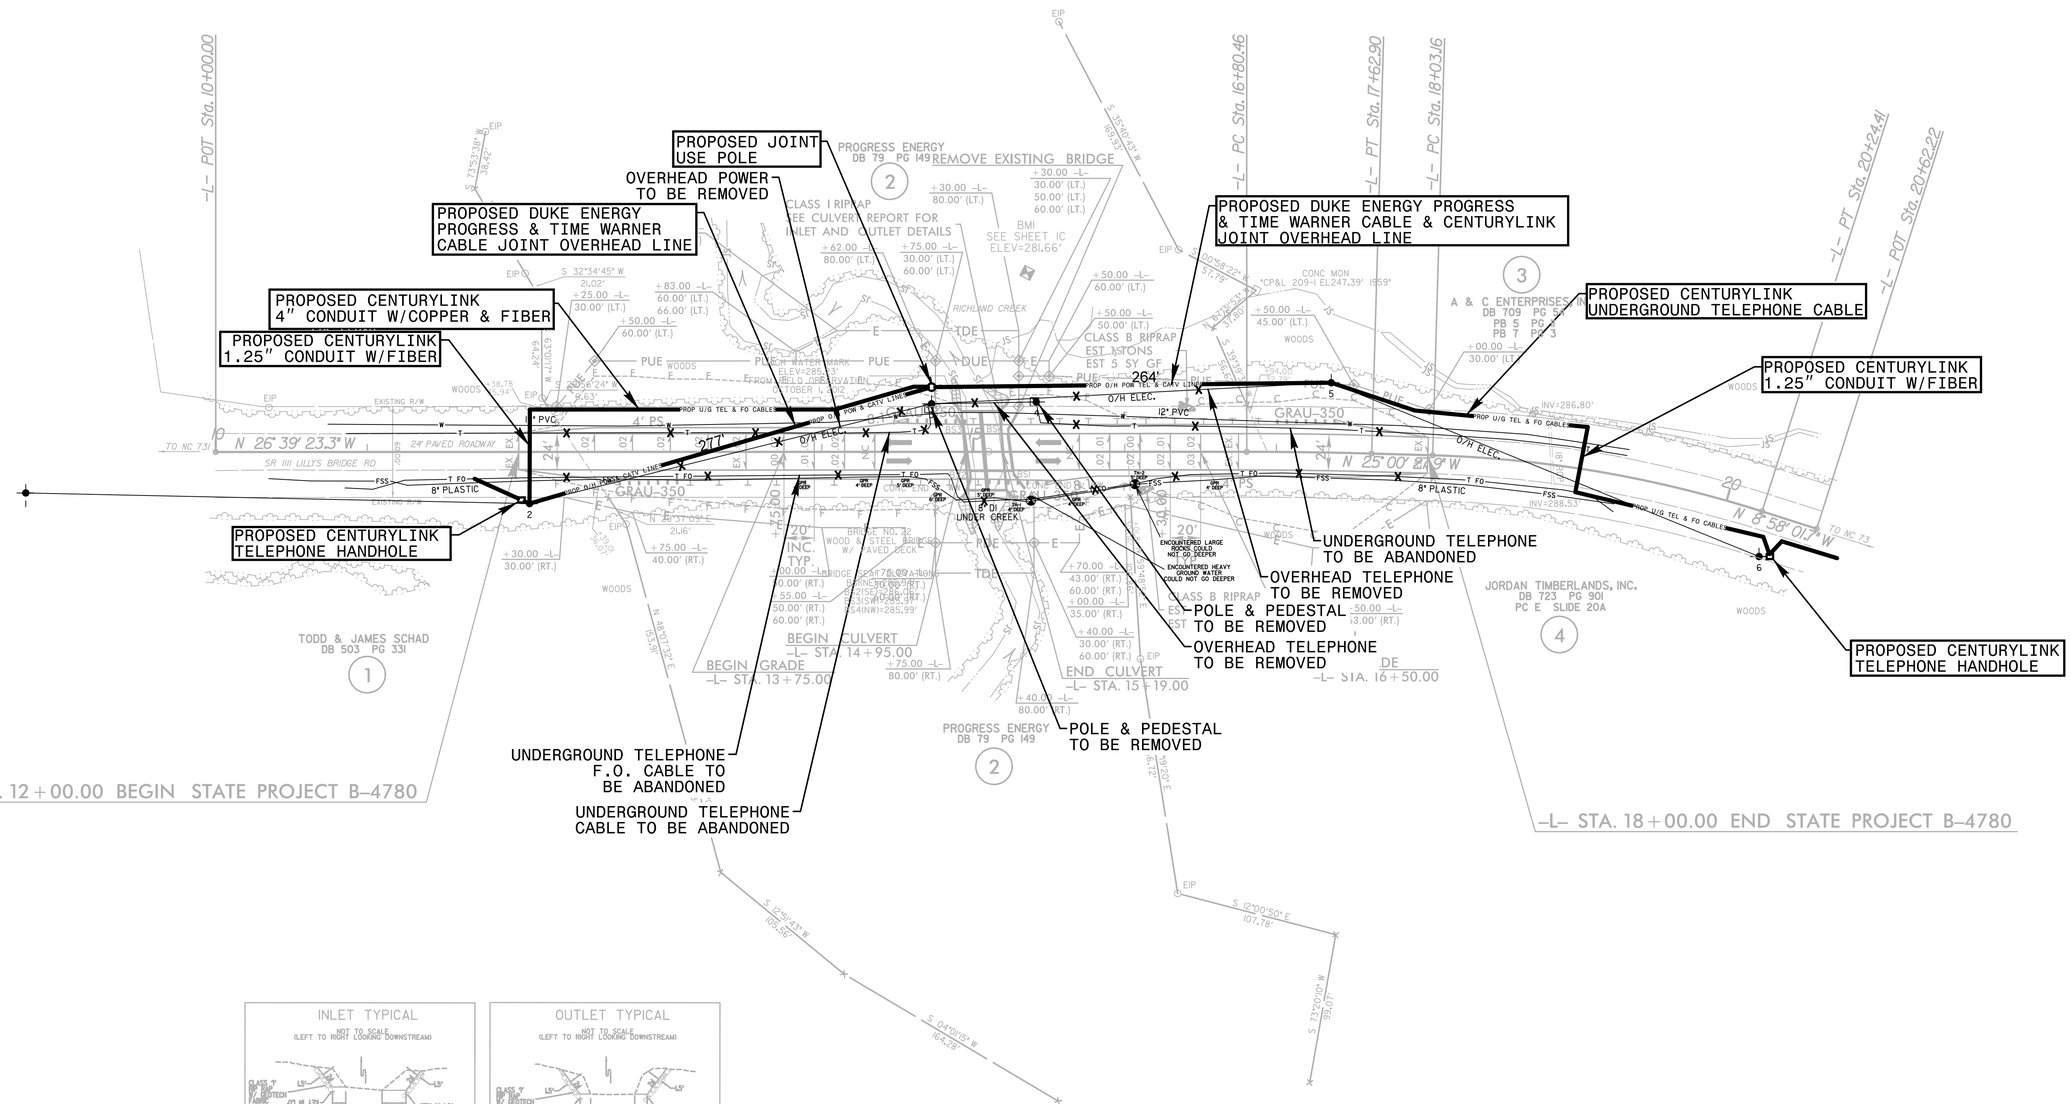

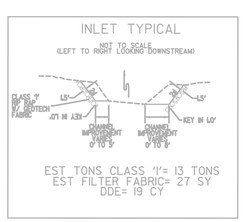

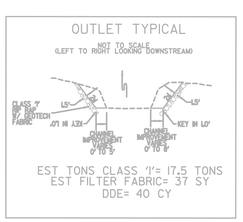

HINDE ENGINEERING
License No. C-2639
7520 E. Independence Blvd., Suite 230 Charlotte, NC 28227

5/14/99