PROJECT REFERENCE NO.	SHEET NO.
2015CPT.06.01.00911.etc	2

COLUMBUS COUNTY
RESURFACING FALL 2015

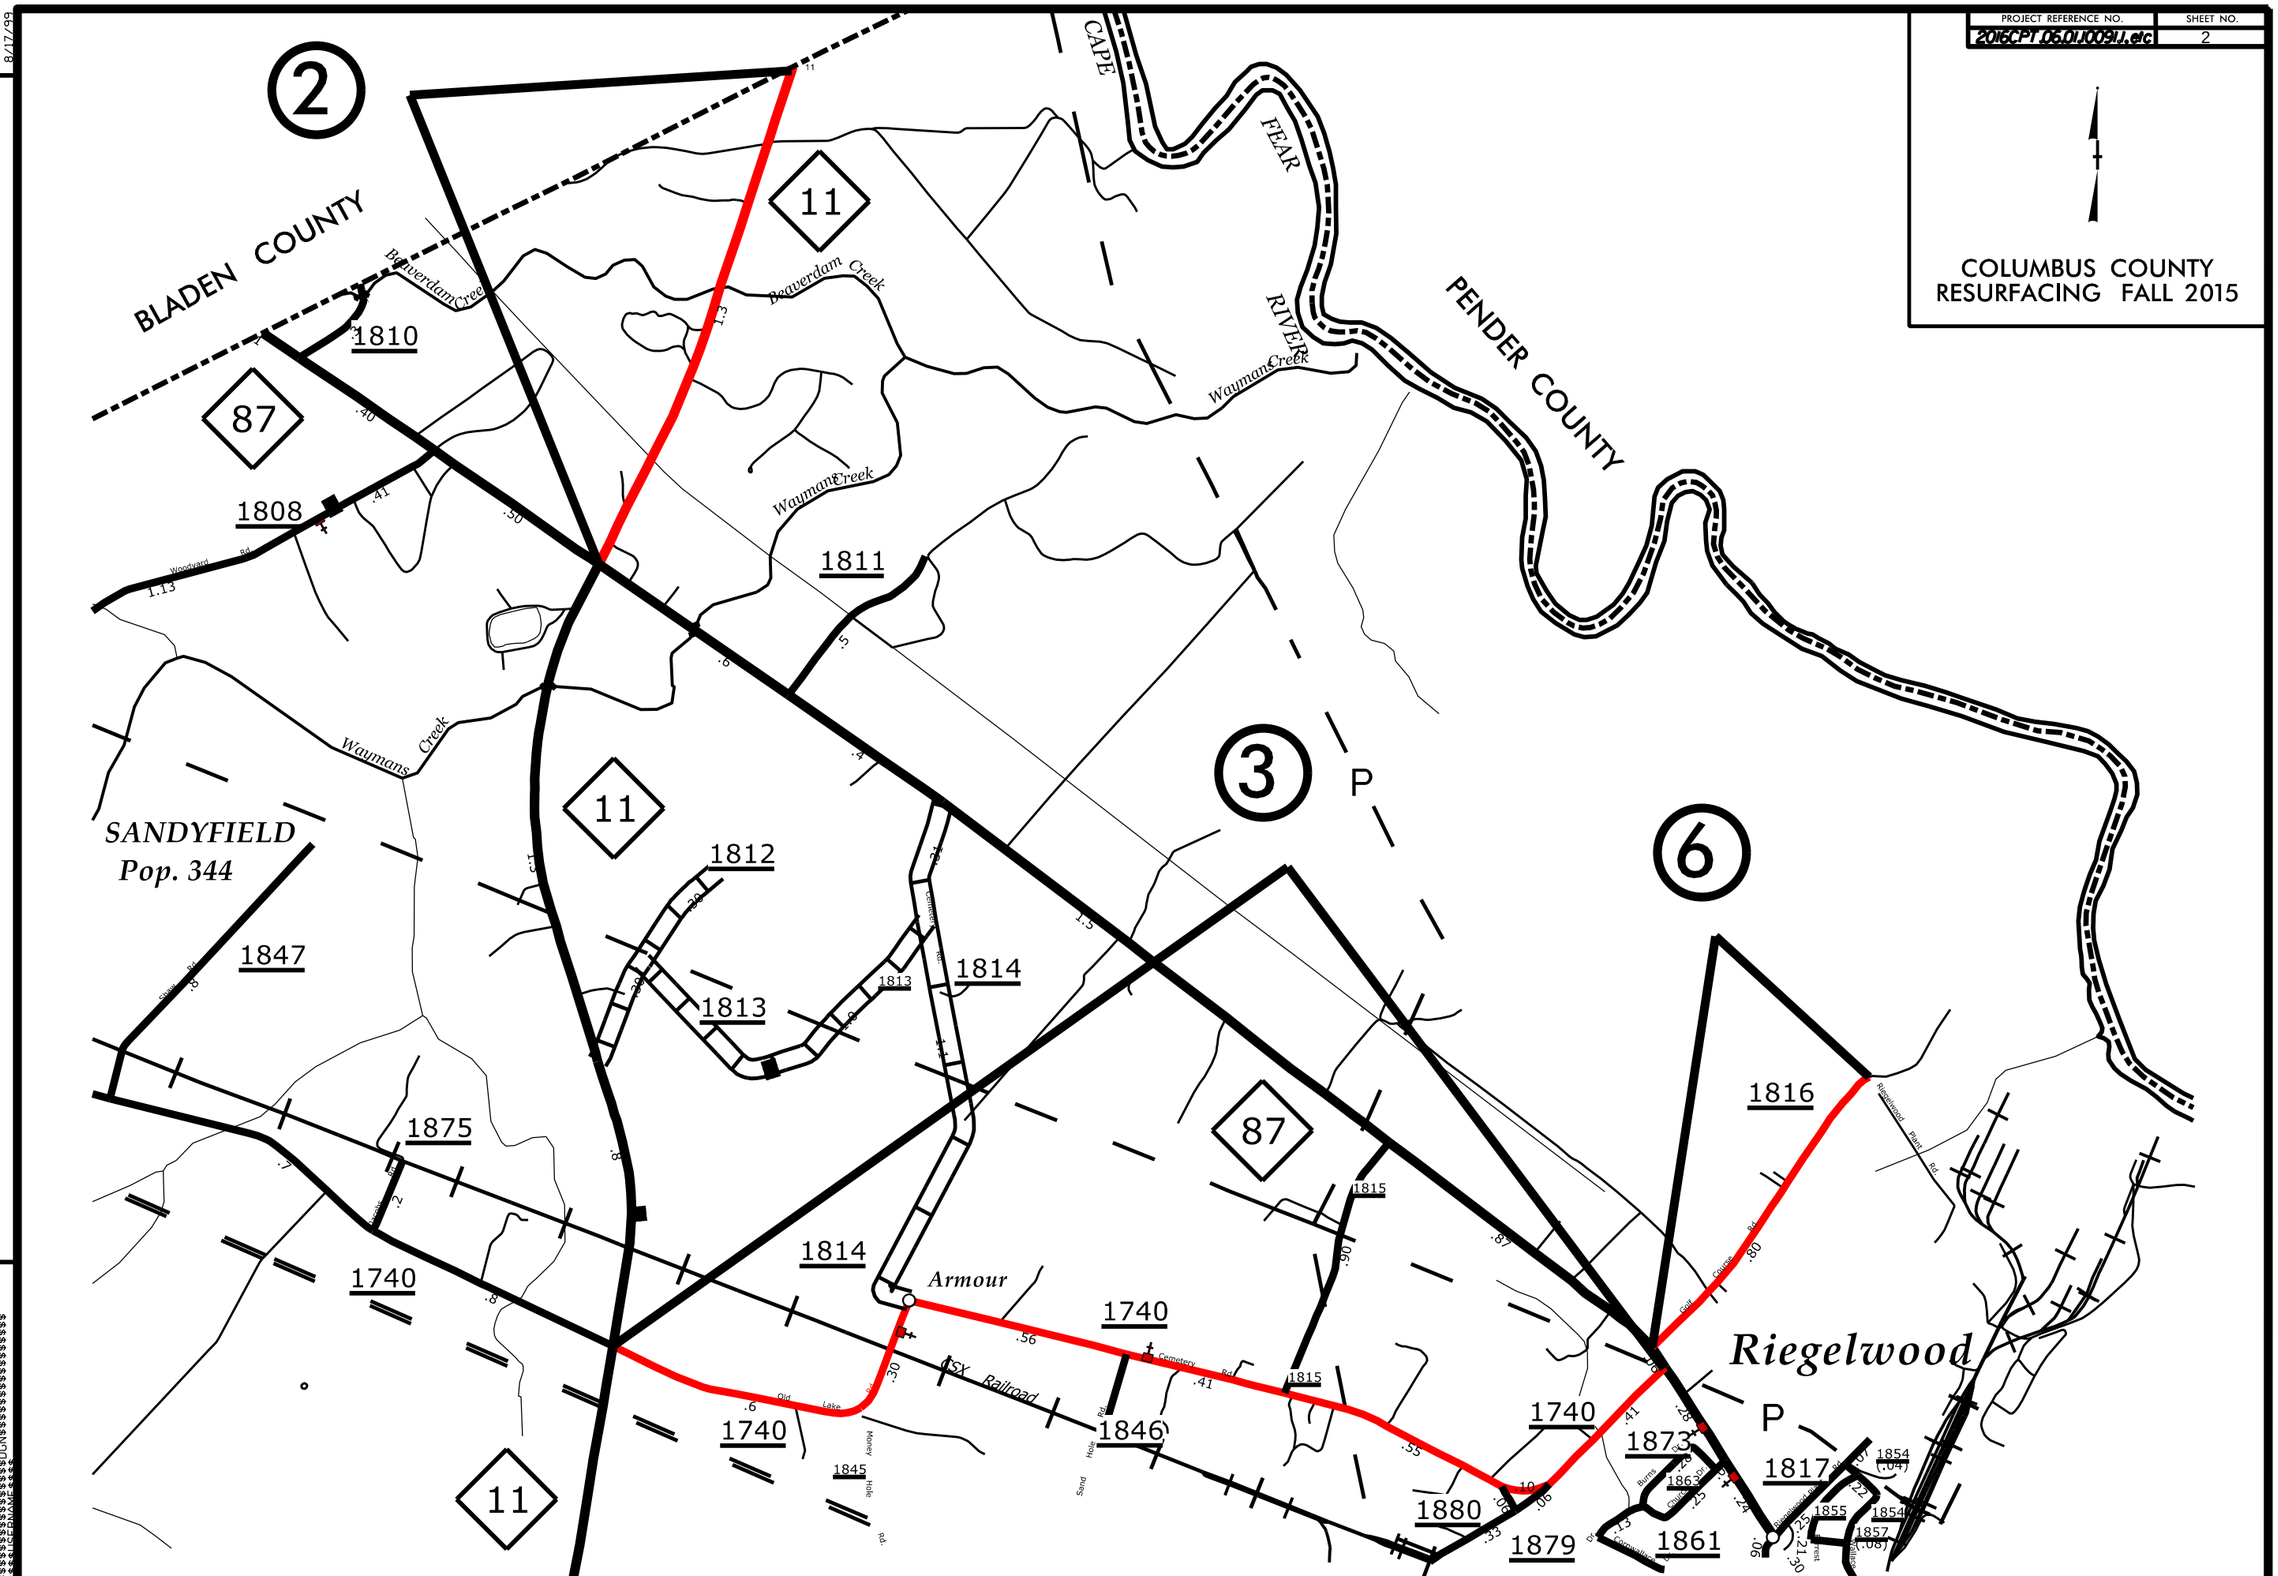

REVISIONS

8/17/99

$$$$$$SYSTIME$$$$$$
$$$$$$SYSLUN$$$$$$