PROJECT REFERENCE NO.	SHEET NO.
2016CPT.06.01.00091J, etc	5

COLUMBUS COUNTY
RESURFACING FALL 2015

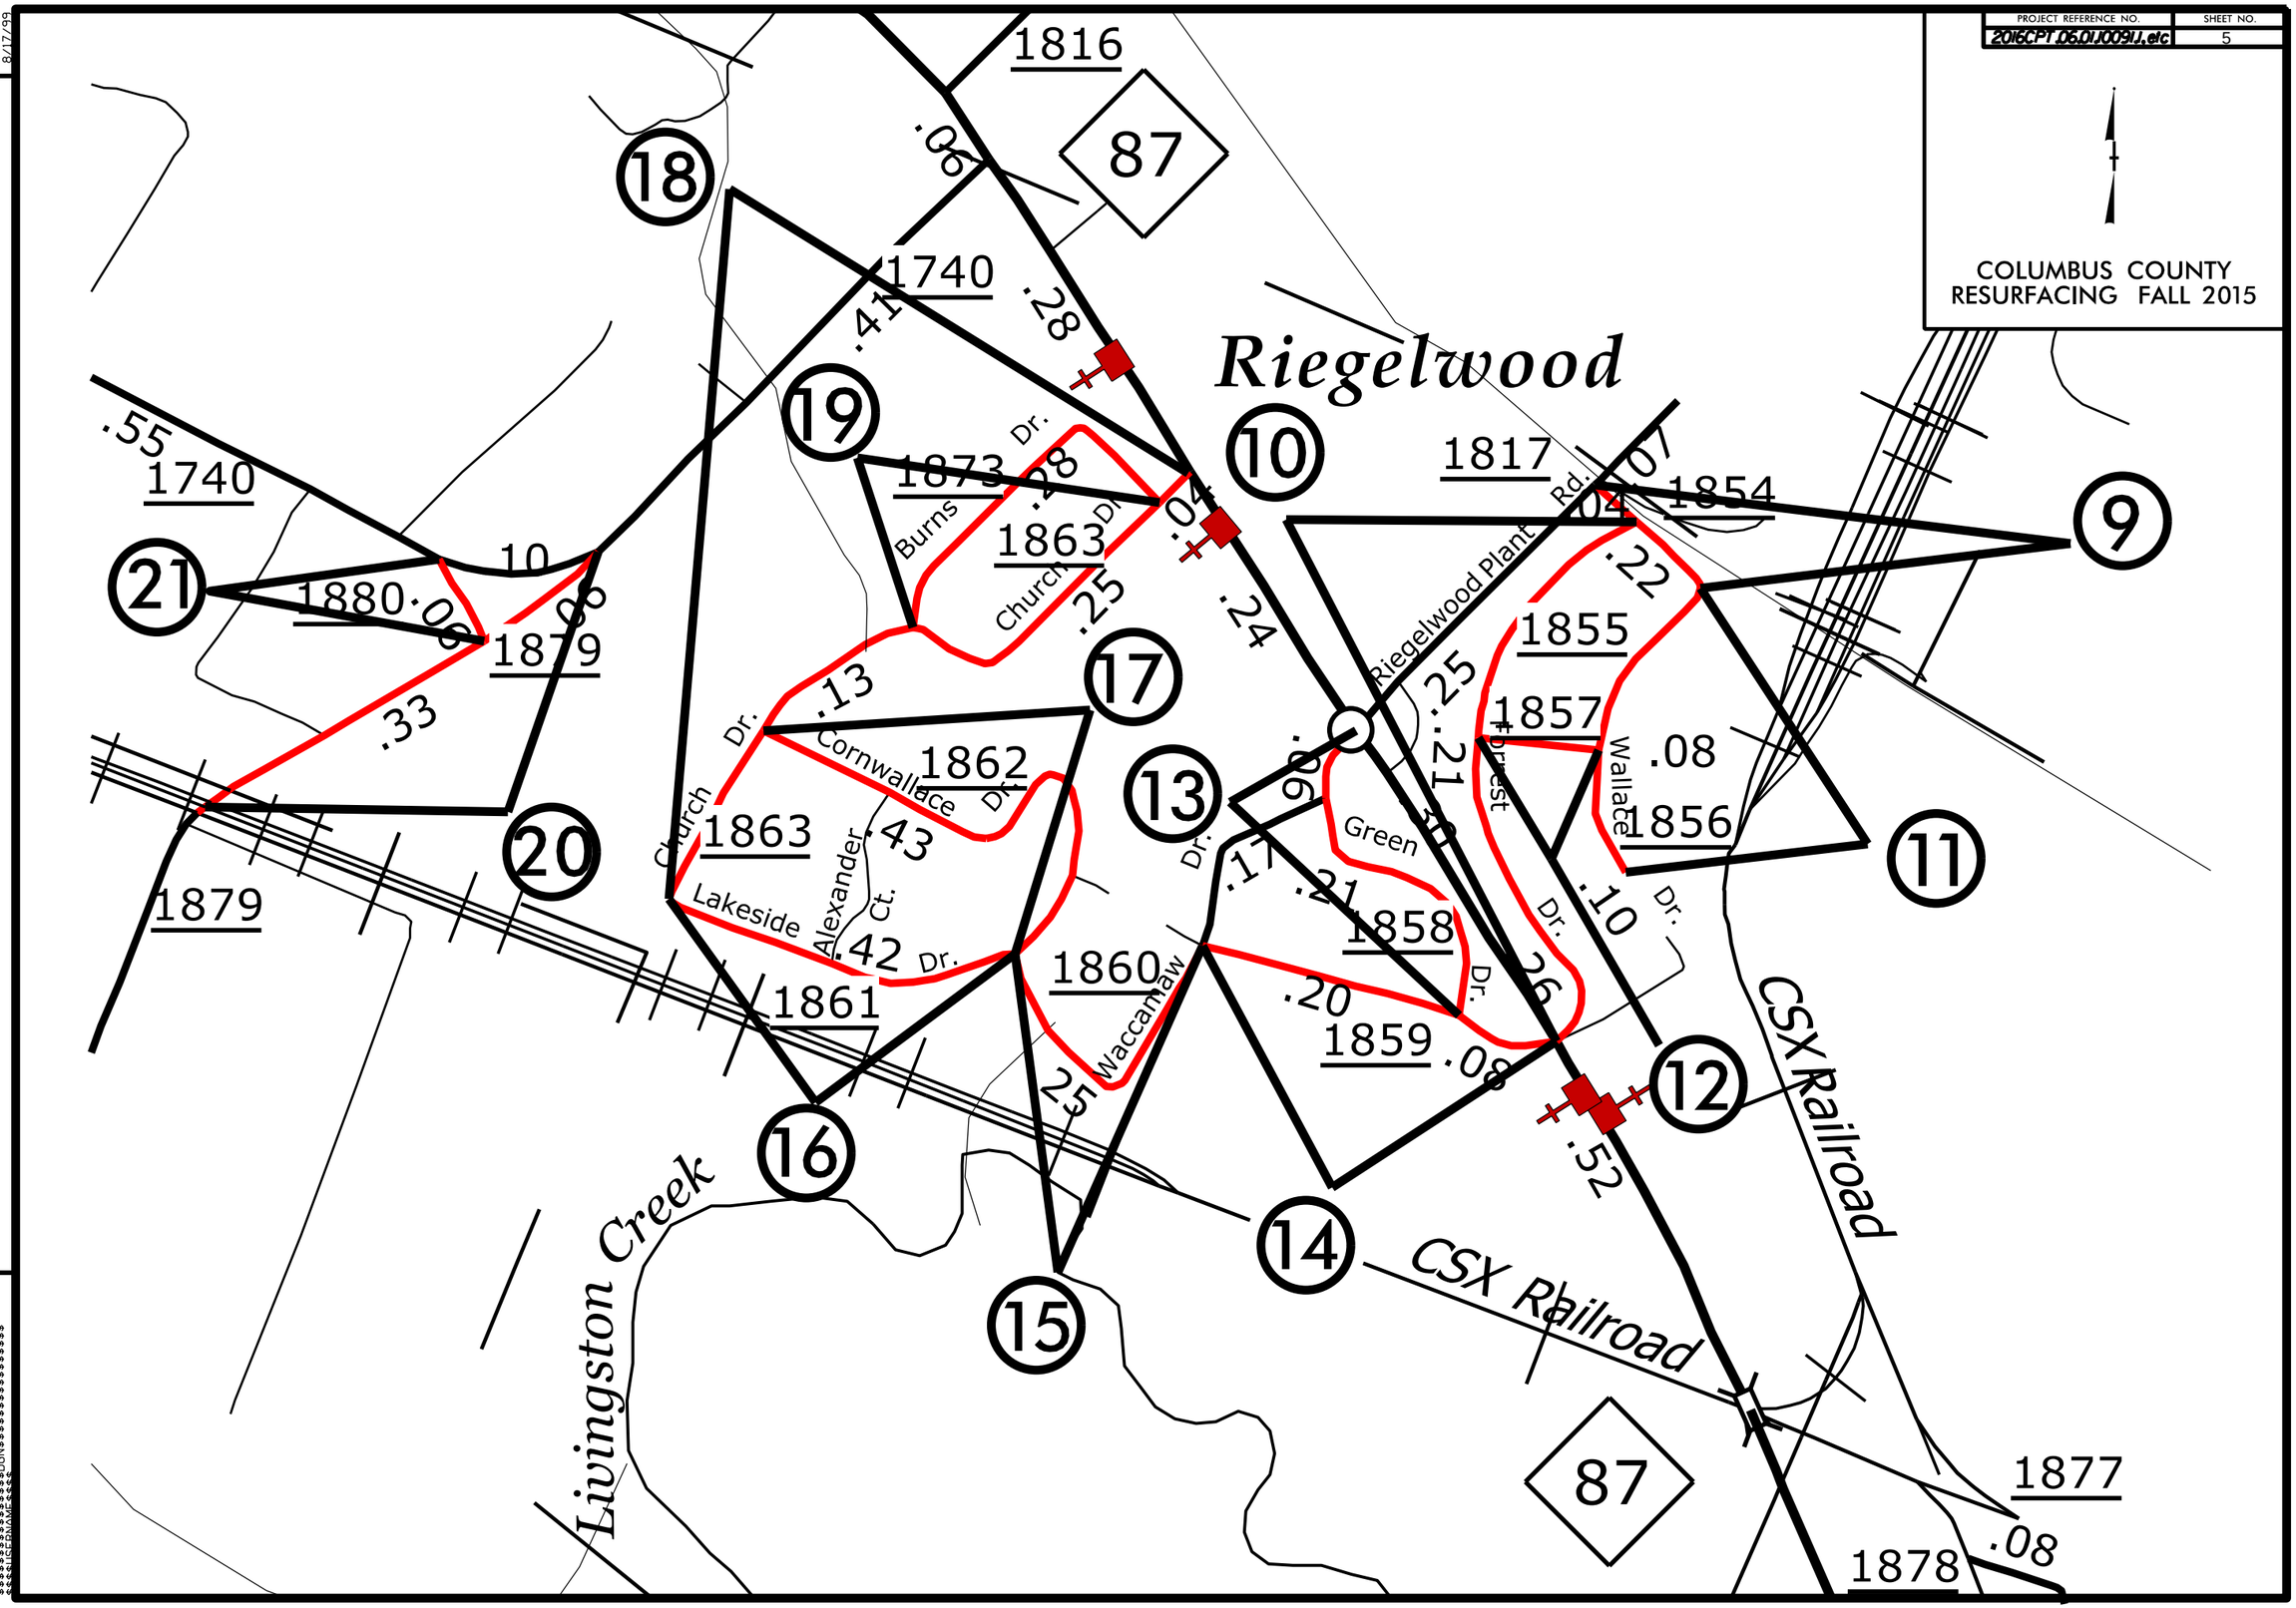

REVISIONS

8/17/99

$$$$$$$$SYSTIME$$$$$$
$$$$$$$$