PROJECT REFERENCE NO.	SHEET NO.
2016CPT.06.02.10431.1	3

HARNETT COUNTY RESURFACING FALL 2015

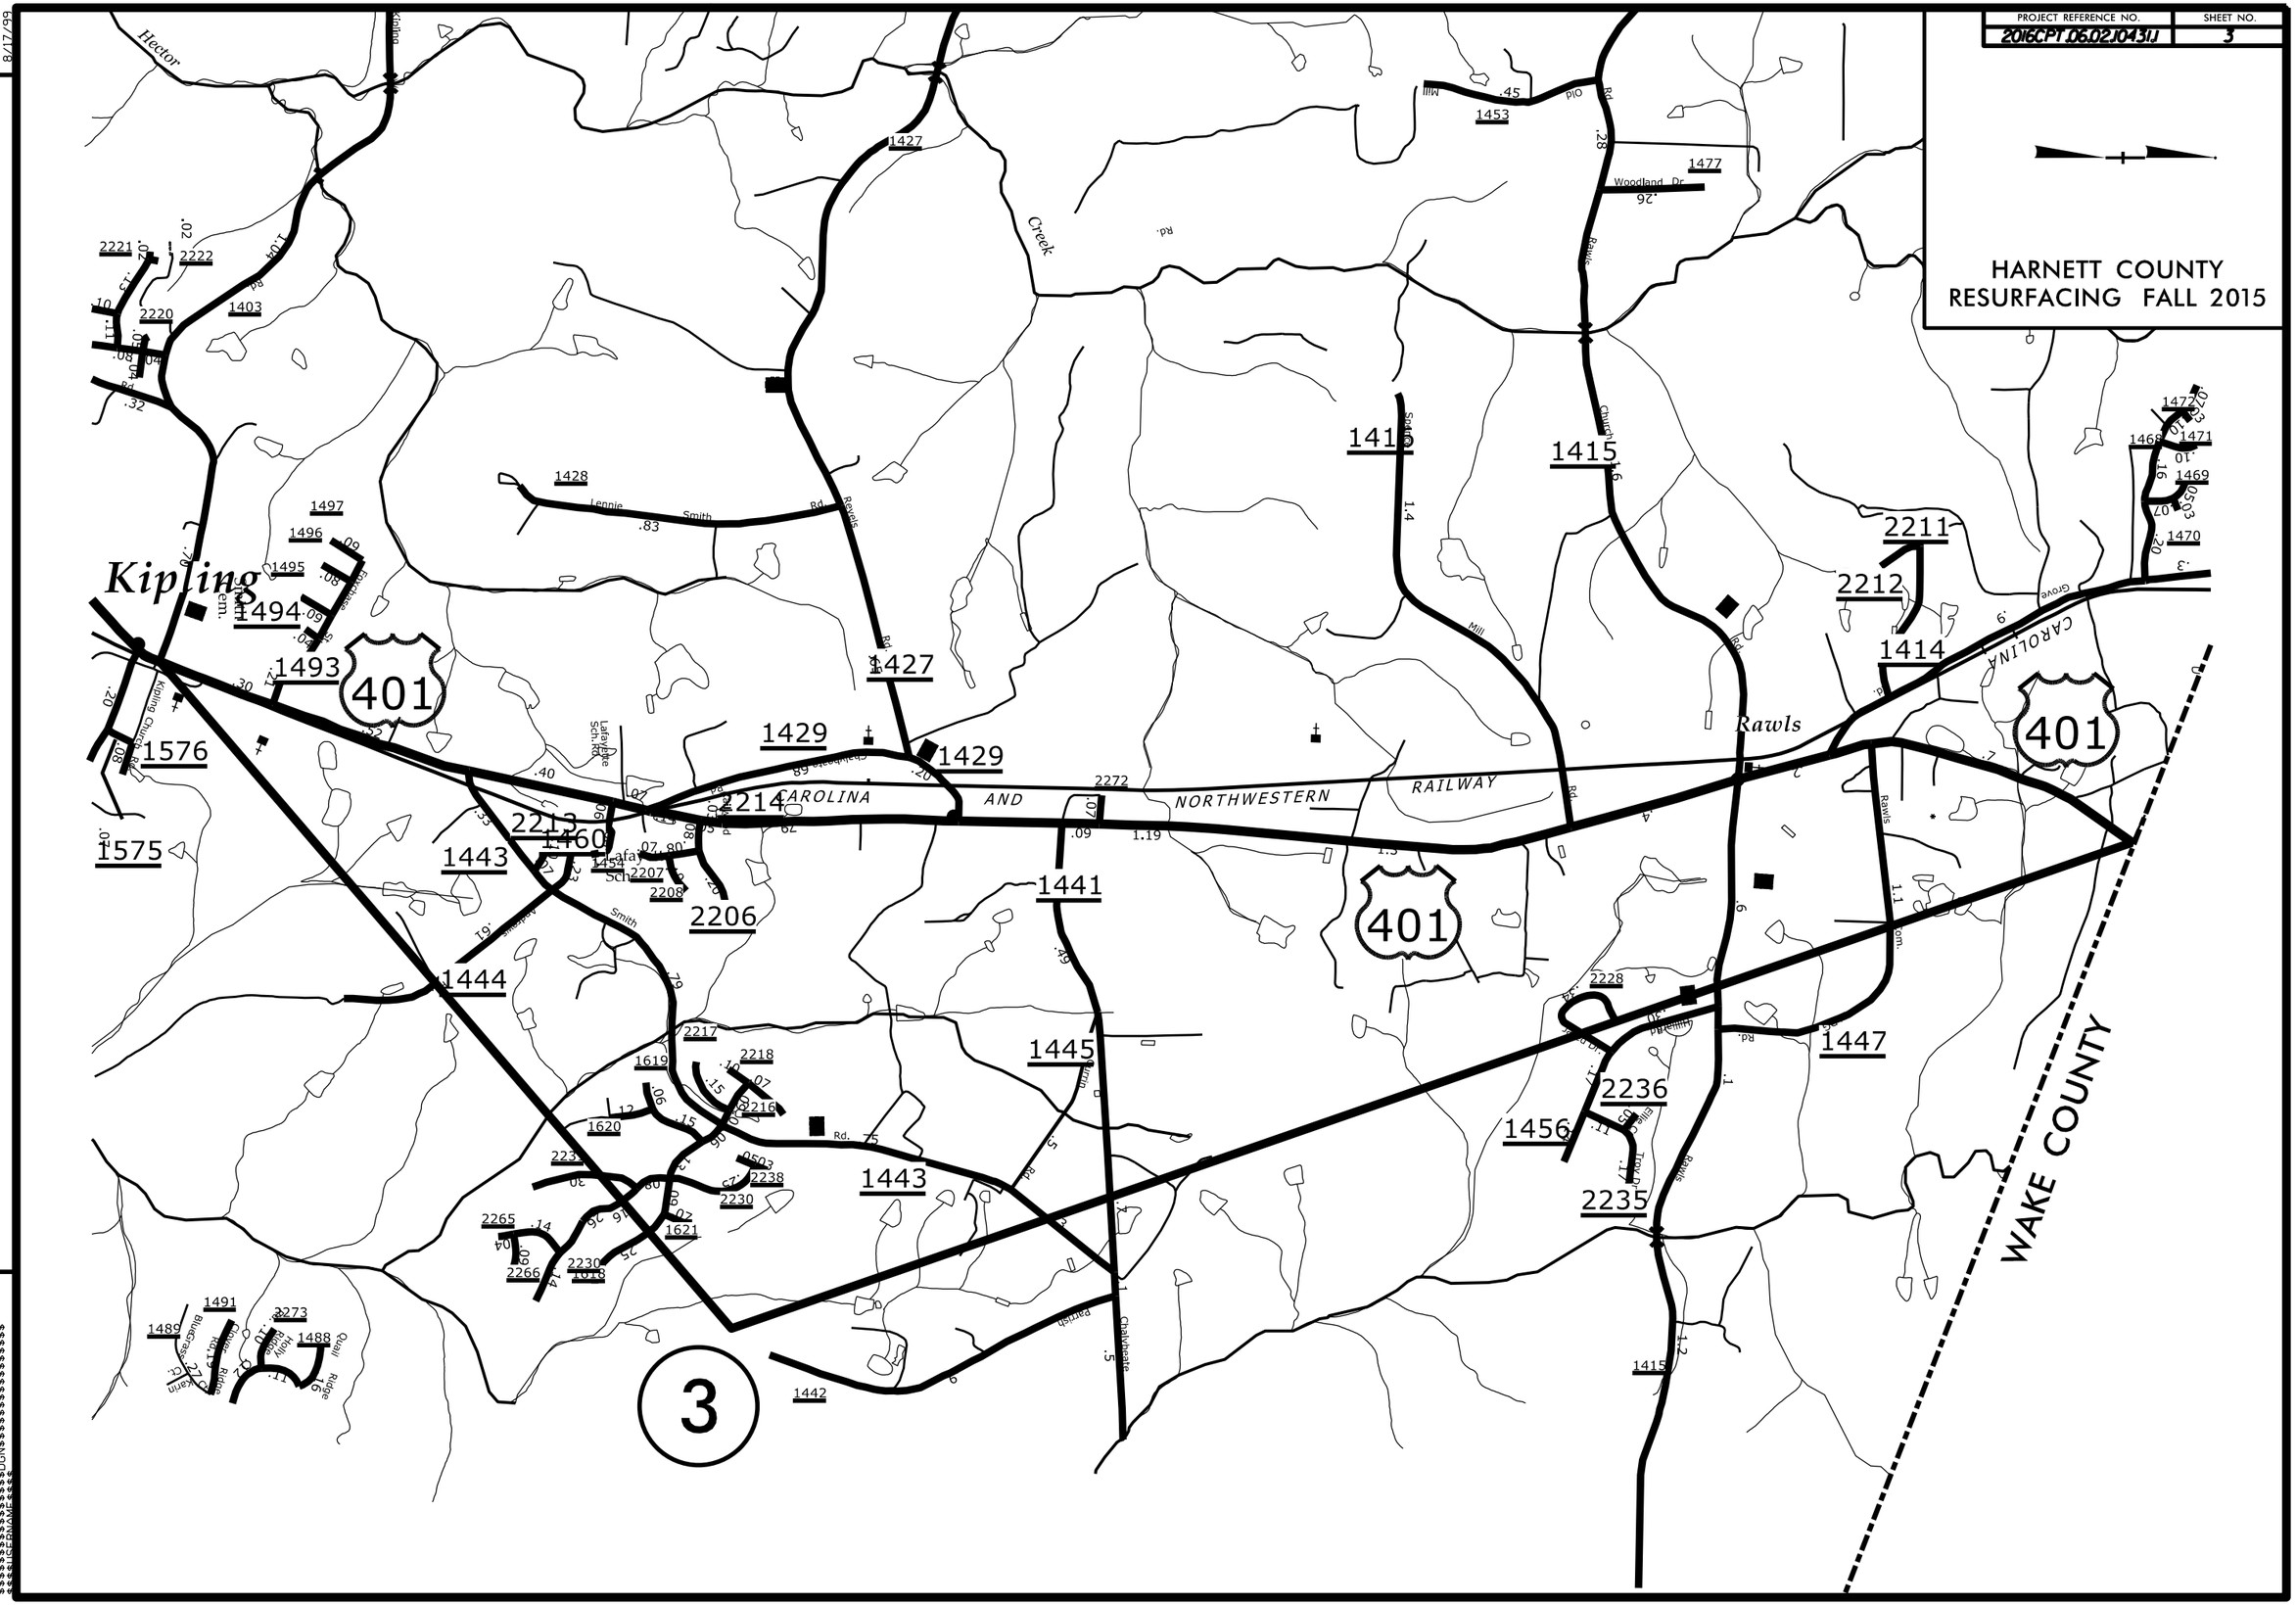

REVISIONS

8/17/99

$$$$$$$SYSTIME$$$$$$
$$$$$$$USERNAME$$$$$$
$$$$$$$DGNFILENAME$$$$$$