PROJ. REFERENCE NO.	SHEET NO.
I-3318BB	TMP-20

HDR Engineering, Inc. of the Carolinas
555 Fayetteville Street, Suite 900 Raleigh, N.C. 27601
N.C.B.E.L.S. License Number: F-0116

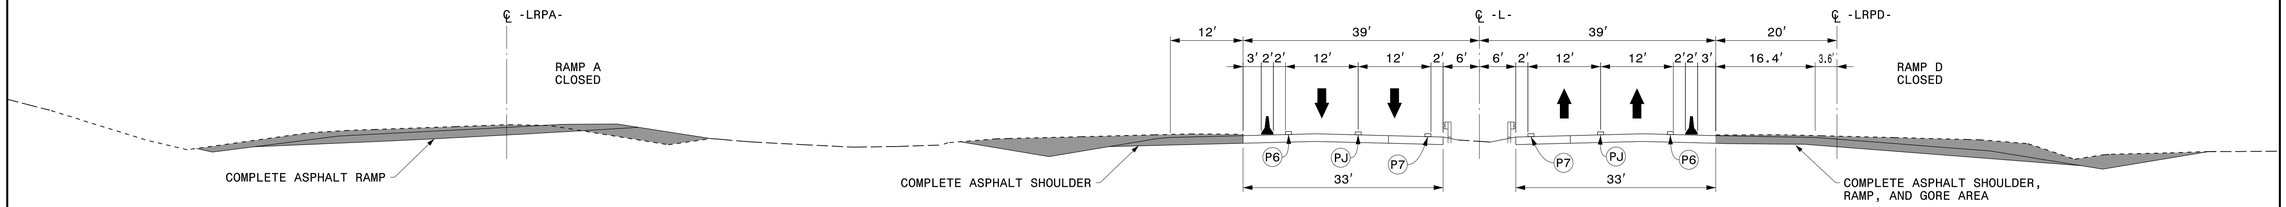

-L- STA. 16+00 SECTION A-A

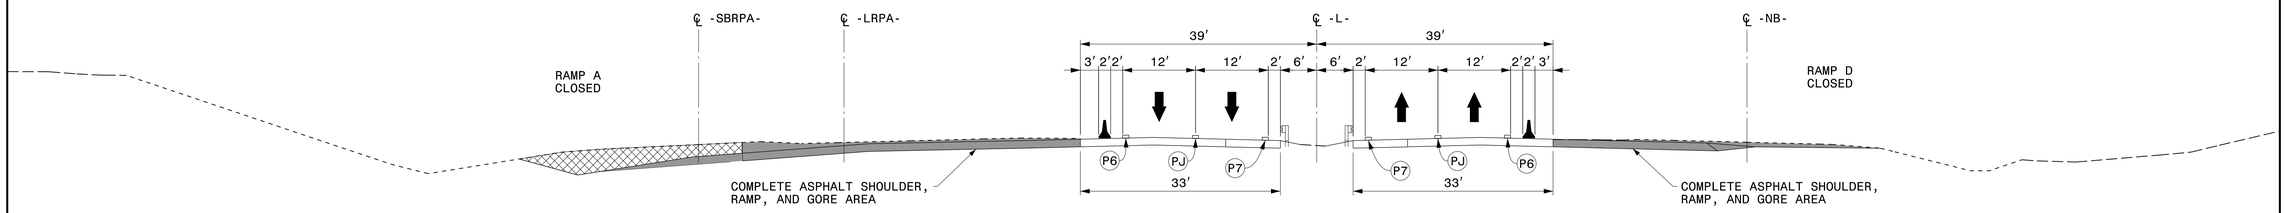

-L- STA. 18+00 SECTION B-B

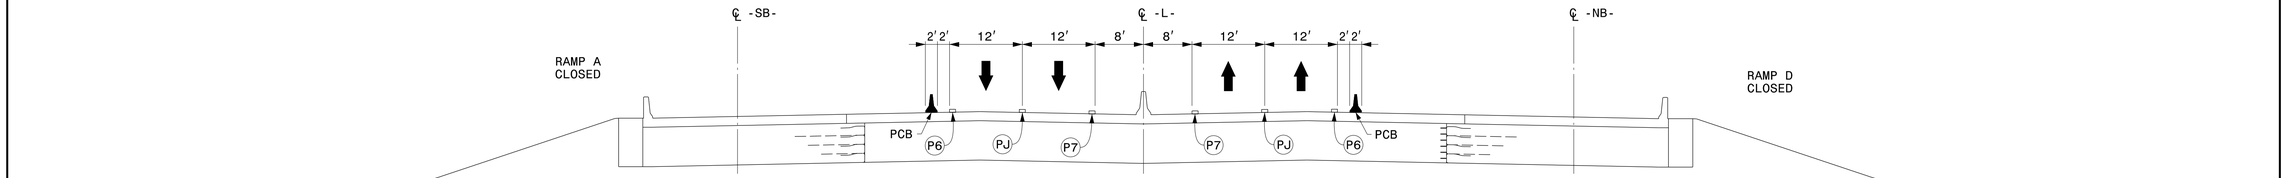

-L- STA. 26+00 SECTION C-C

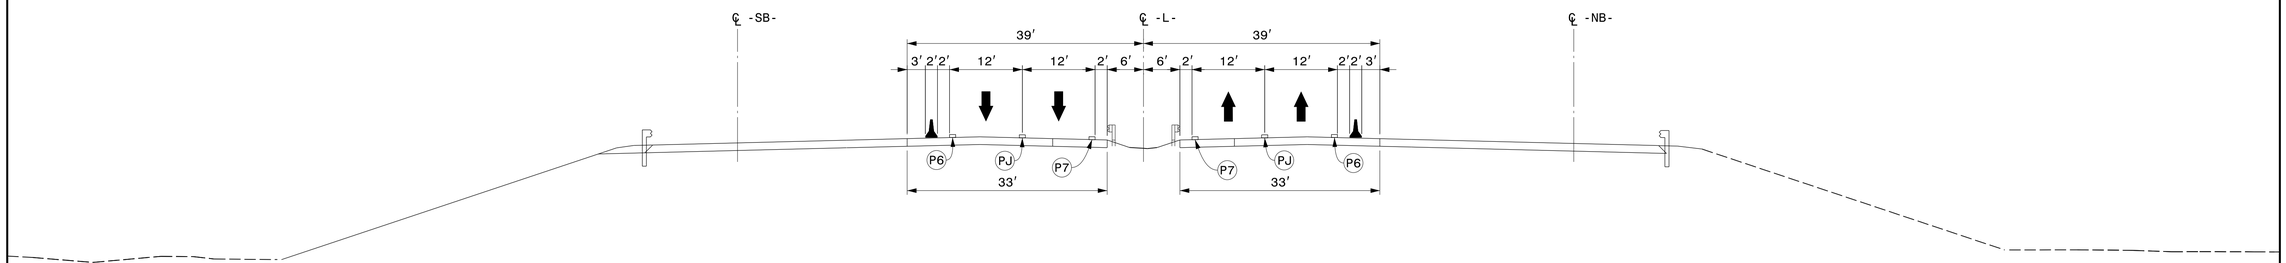

-L- STA. 28+00 SECTION D-D

APPROVED: DocuSigned by: R. Erskine Brooks DATE: 9/22/2015
F0585F74844EE

SEAL

NORTH CAROLINA PROFESSIONAL SEAL 032584 ENGINEER R. ERSKINE BROOKS

DIVISION OF HIGHWAYS STATE OF NORTH CAROLINA DEPARTMENT OF TRANSPORTATION WORK ZONE TRAFFIC CONTROL

TYPICAL SECTIONS PHASE III, STEPS 1-4

REVISIONS

PLOT DRIVER: NCDOT.pdf_color_eng.100.plt PENTABLE: NCDOT_tcp.tbl
USER: erbrooks DATE: 8/18/2015 TIME: 2:33:41 PM
FILE: pw:\\PWAPPTPA01:SouthEast_Tampa\Documents\000166\CON00079759\00000000022791O\06.00_Project_Design\I-3318BB\Traffic\TrafficControl\TCP\I-3318BB_TMP-20.dgn