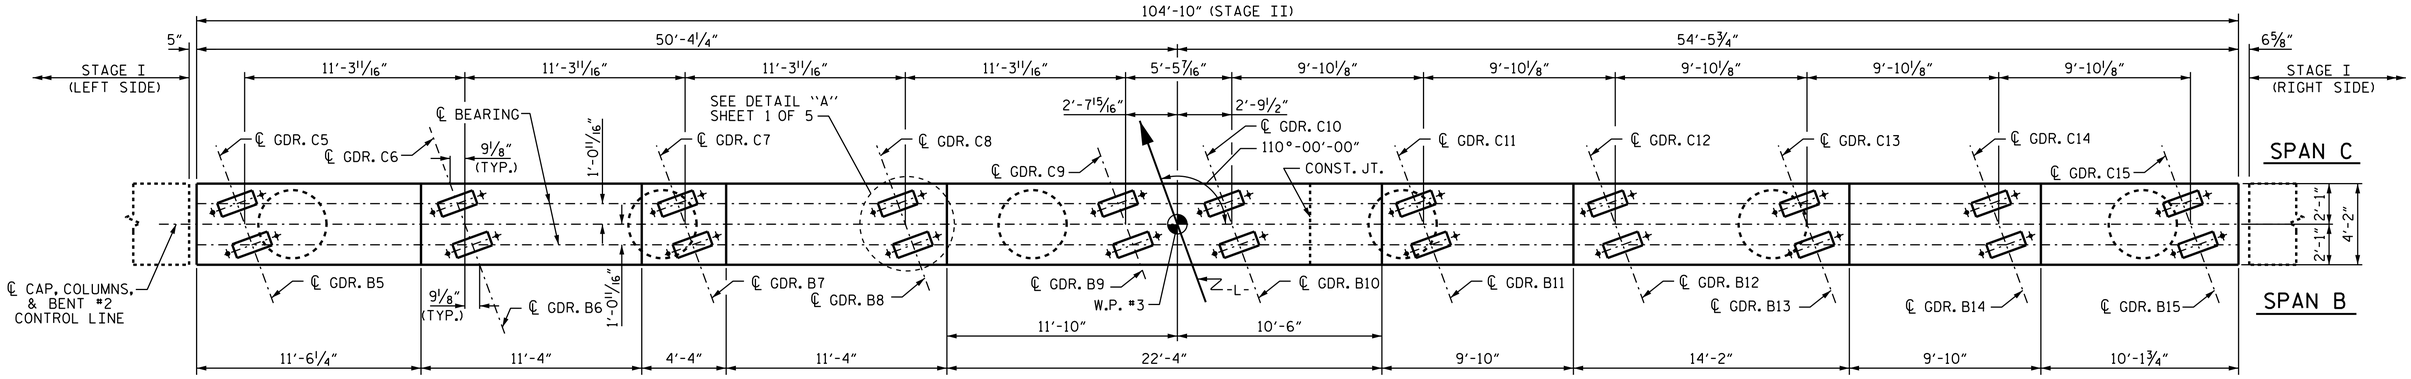

PLAN

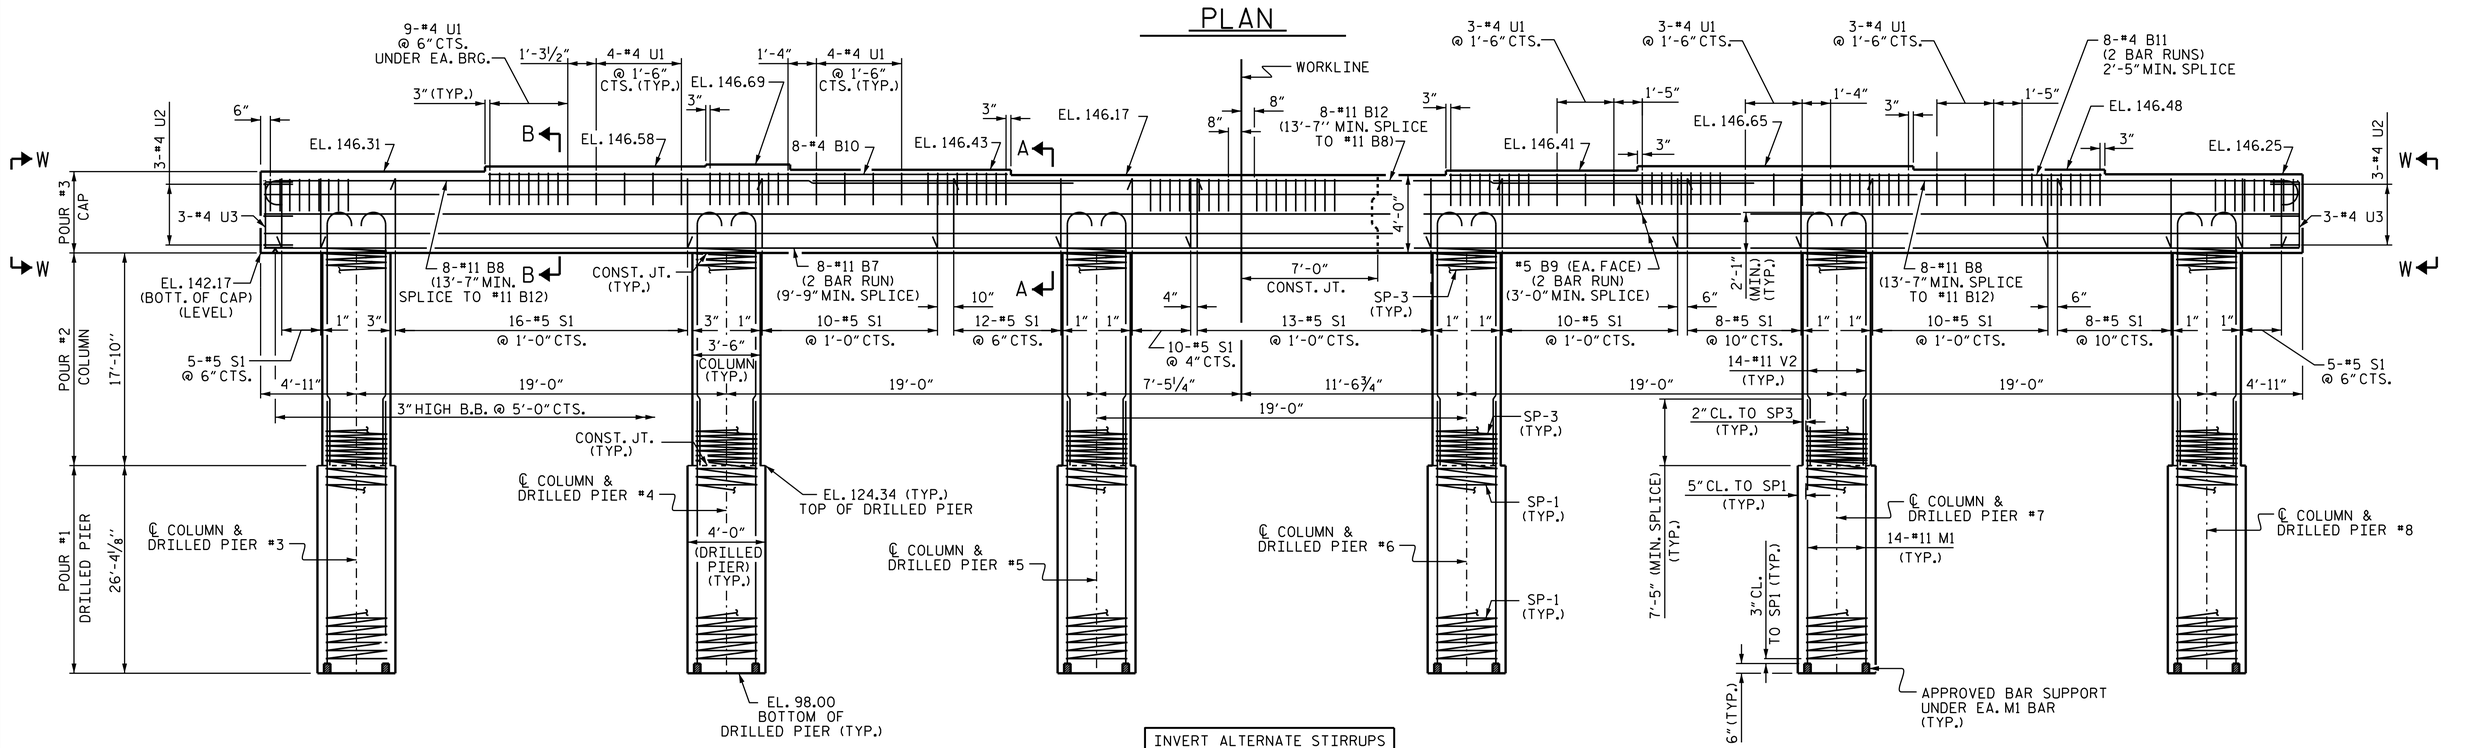

INVERT ALTERNATE STIRRUPS

ELEVATION

FOR SECTION A-A, B-B & W-W
SEE SHEET 5 OF 5

PROJECT NO. I-3318BB

JOHNSTON COUNTY

STATION: 24+68.00 -L-

SHEET 3 OF 5

STATE OF NORTH CAROLINA
DEPARTMENT OF TRANSPORTATION
RALEIGH

BENT #2
STAGE II

DocuSigned by: Greg Dickey

NORTH CAROLINA PROFESSIONAL SEAL 21271 ENGINEER GREGORY W. DICKEY

10/14/2015

REVISIONS						SHEET NO.
NO.	BY:	DATE:	NO.	BY:	DATE:	S-58
1			3			TOTAL SHEETS
2			4			78

DRAWN BY : B. N. BARODAWALA DATE : 4-22-15
CHECKED BY : D. G. ELY DATE : 6-3-15
DESIGN ENGINEER OF RECORD: M. AHMED DATE : 8-6-15

14-OCT-2015 11:49
R:\Structures\Plans\FINAL PLANS\I-3318BB_SMU_B2.dgn
kpaschal