DocuSign Envelope ID: 17B8C229-D359-4CEA-B5A4-93A3F1EA9B70

CONSTRUCTION

| PROJ. REFERENCE NO. | SHEET NO. |
|---|---|
| U-3338B | TMP-23 |

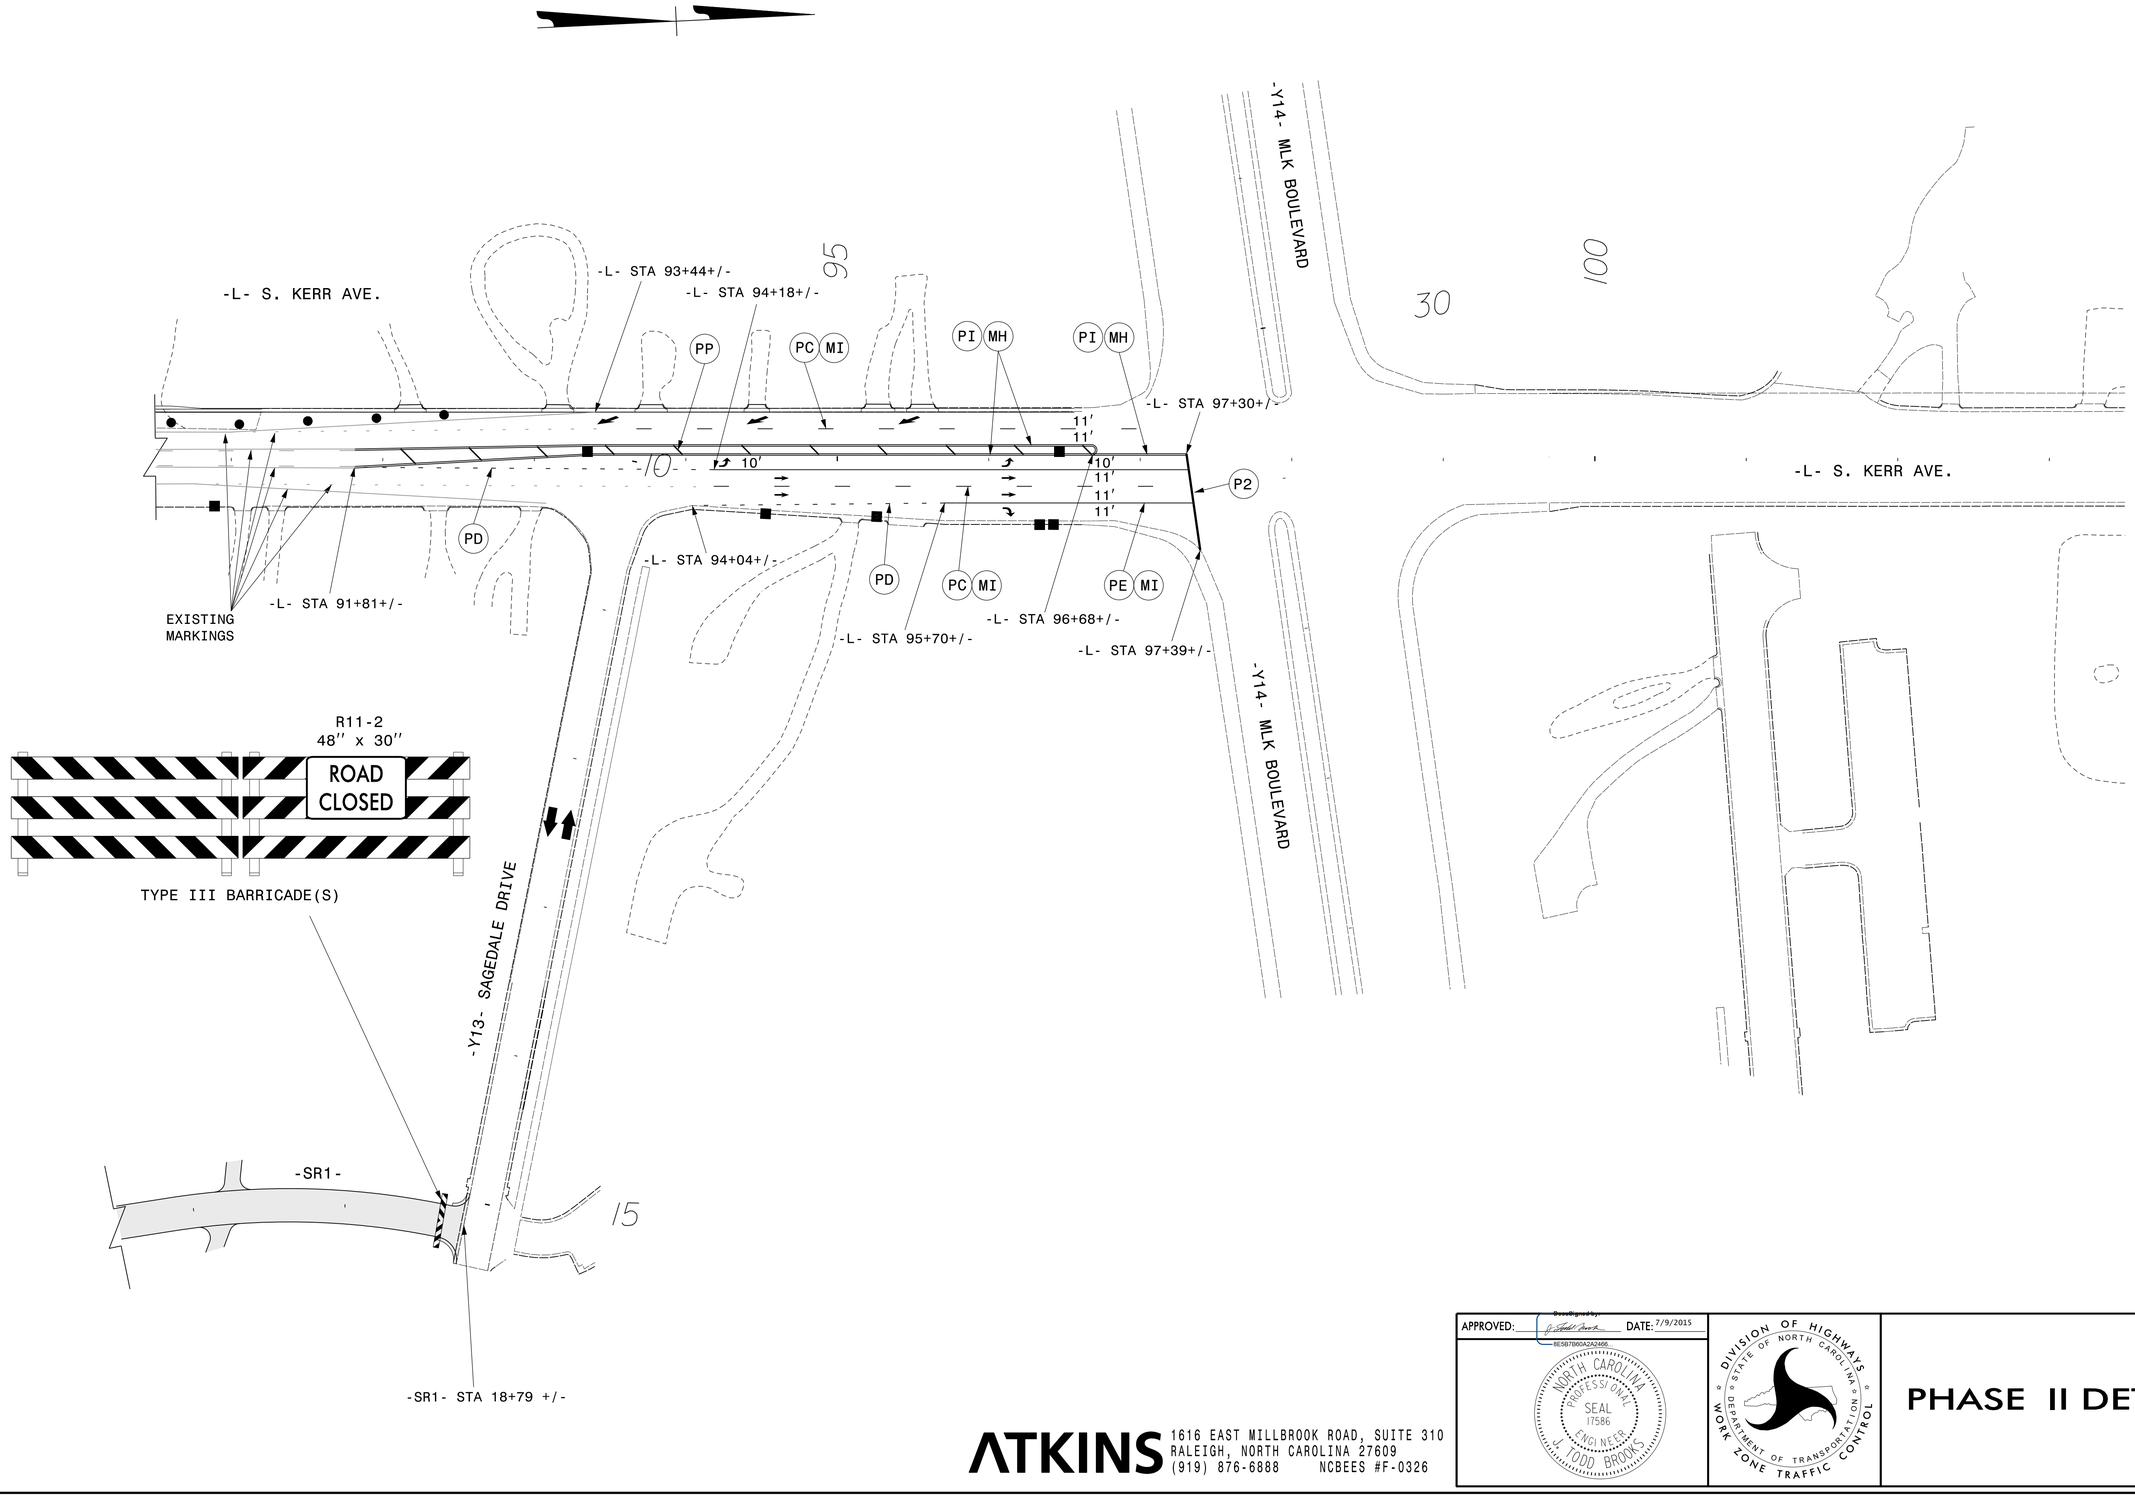


APPROVED: DocuSigned by: J. Todd Brooks DATE: 7/9/2015
8E5B7B60A2A2466...

NORTH CAROLINA PROFESSIONAL SEAL 17586 ENGINEER J. TODD BROOKS

DIVISION OF HIGHWAYS STATE OF NORTH CAROLINA DEPARTMENT OF TRANSPORTATION WORK ZONE TRAFFIC CONTROL

# PHASE II DETAIL

ATKINS 1616 EAST MILLBROOK ROAD, SUITE 310
RALEIGH, NORTH CAROLINA 27609
(919) 876-6888 NCBEES #F-0326

09-JUL-2015 15:37
O:\Transportation\Traffic\Curr\00036772 U-3338B Kerr TMP\FOR NCDOT\U3338B_TC_TCP_23.dgn
WILE2054 AT DUS290140