DocuSign Envelope ID: 17B8C229-D359-4CEA-B5A4-93A3F1EA9B70

CONSTRUCTION

PROJ. REFERENCE NO.	SHEET NO.
U-3338B	TMP-40

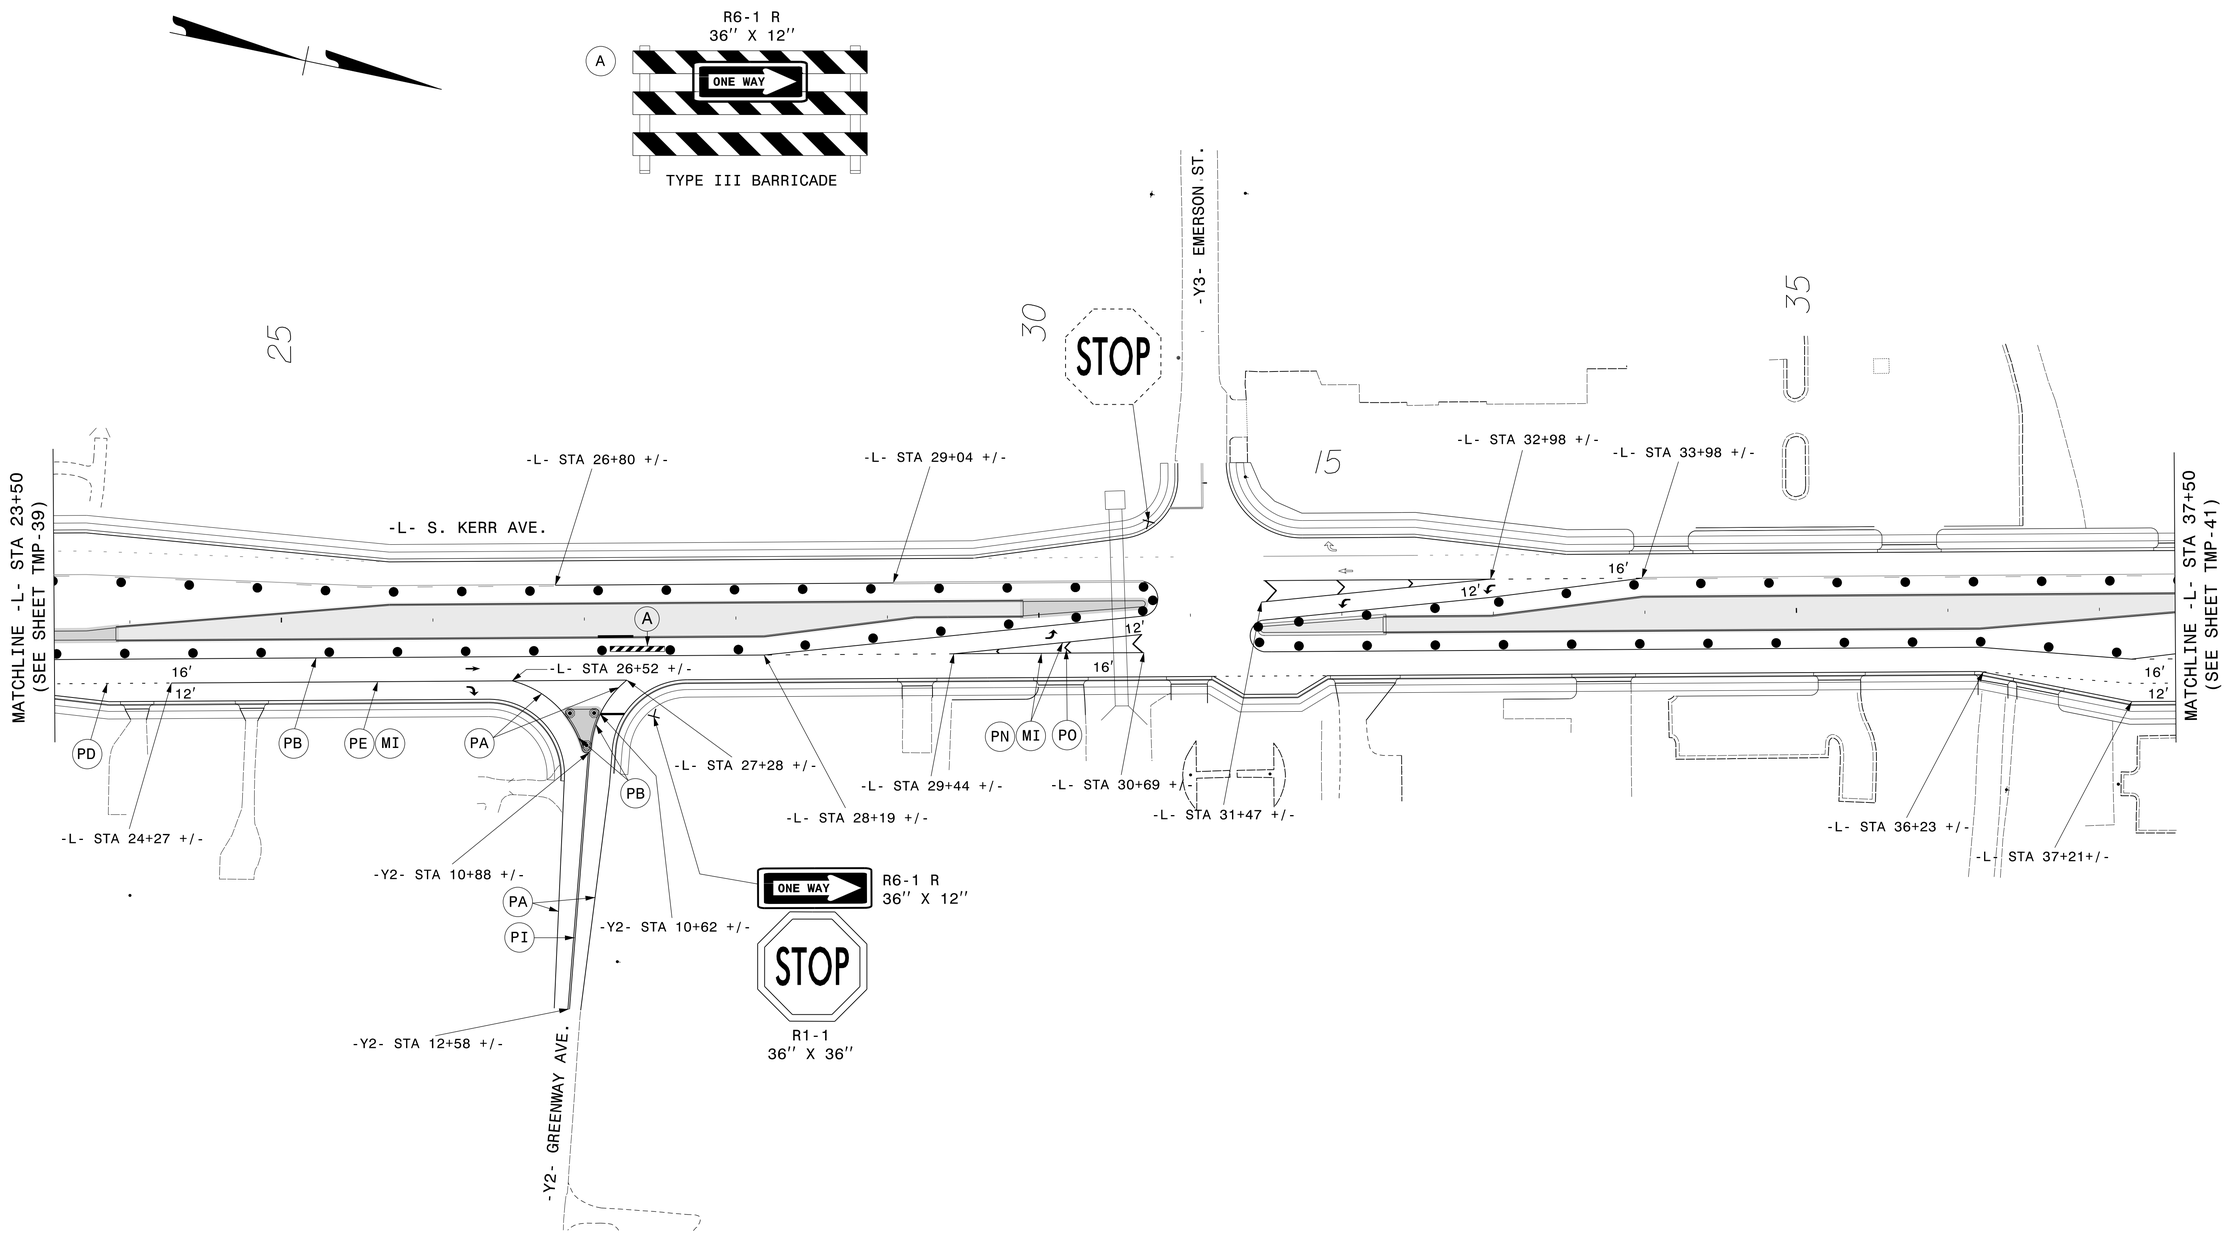

APPROVED: DocuSigned by: DATE: 7/9/2015

8E5B7B60A2A2466...

NORTH CAROLINA PROFESSIONAL SEAL 17586 ENGINEER J. TODD BROOKS

DIVISION OF HIGHWAYS STATE OF NORTH CAROLINA DEPARTMENT OF TRANSPORTATION WORK ZONE TRAFFIC CONTROL

PHASE IV DETAIL

ATKINS 1616 EAST MILLBROOK ROAD, SUITE 310
RALEIGH, NORTH CAROLINA 27609
(919) 876-6888 NCBEES #F-0326

09-JUL-2015 15:38
O:\Transportation\Traffic\Curr\100036772 U-3338B Kerr TMP\FOR NCDOT\U3338B_TC_TCP_40.dgn
WILE2054 AT DUS290140