DocuSign Envelope ID: 17B8C229-D359-4CEA-B5A4-93A3F1EA9B70

| PROJ. REFERENCE NO. | SHEET NO. |
|---|---|
| U-3338B | TMP-50 |

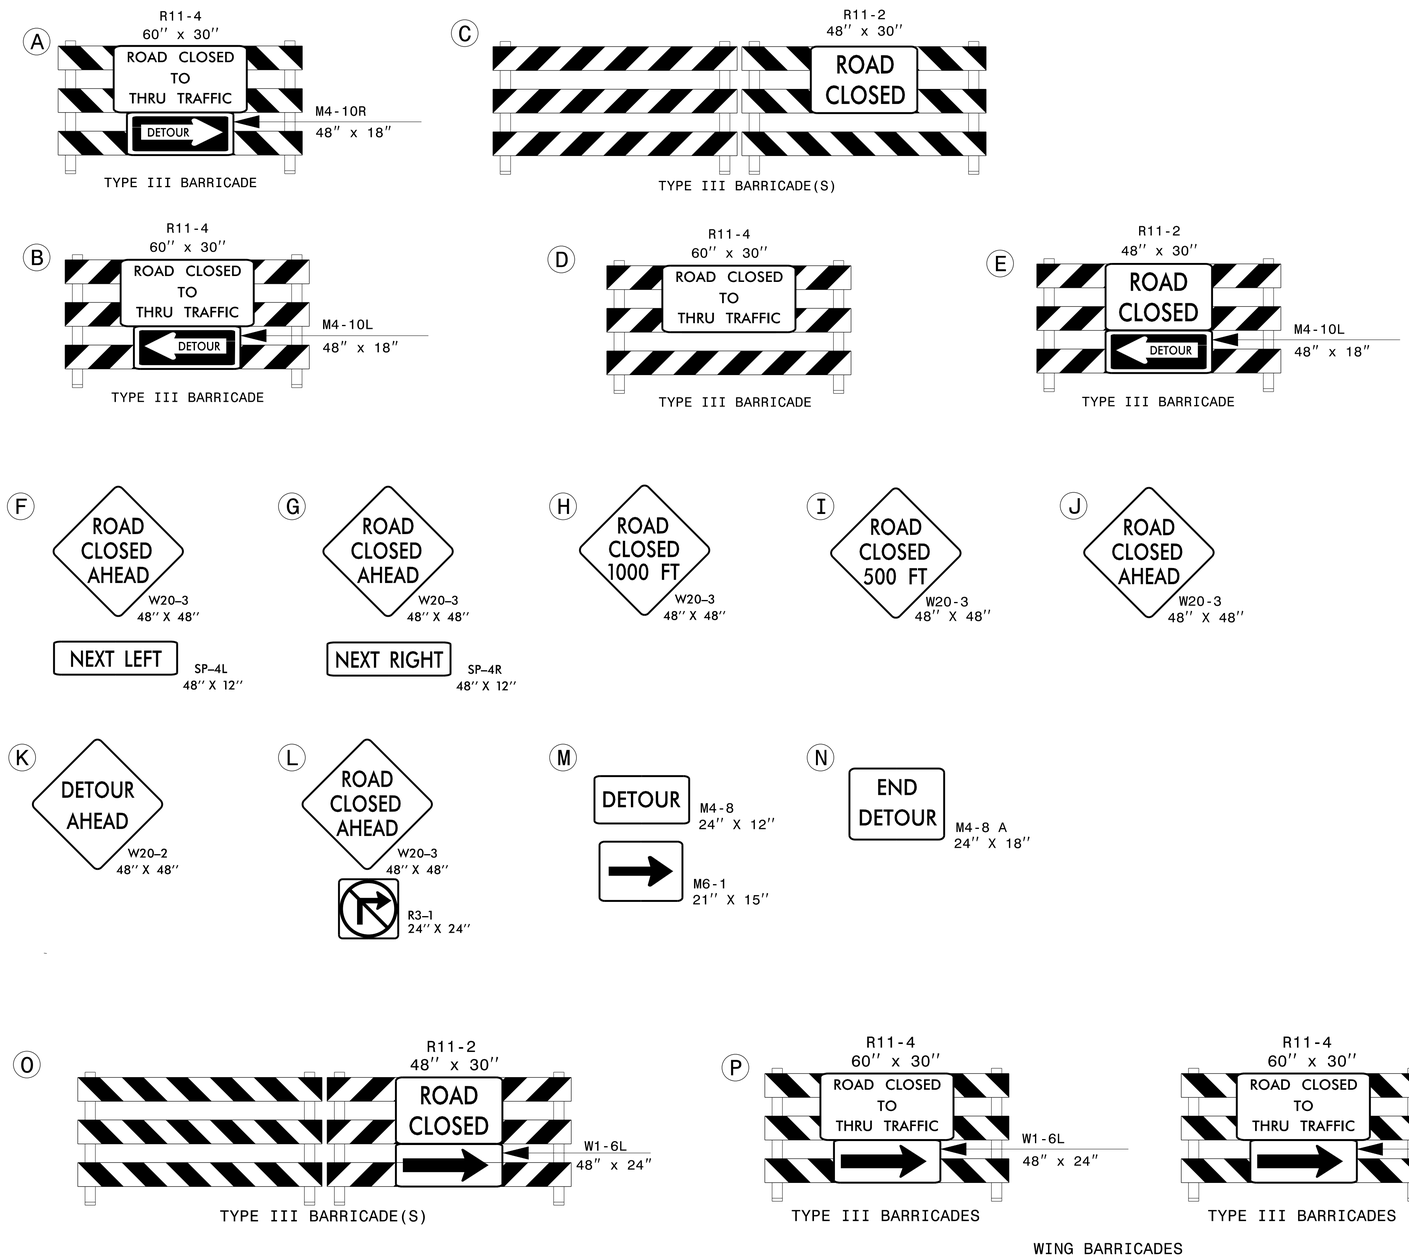


APPROVED: DocuSigned by: [signature] DATE: 7/9/2015
8E5B7B60A2A2466...

NORTH CAROLINA PROFESSIONAL SEAL 17586 ENGINEER J. TODD BROOKS

DIVISION OF HIGHWAYS
STATE OF NORTH CAROLINA
DEPARTMENT OF TRANSPORTATION
WORK ZONE TRAFFIC CONTROL

OFF SITE DETOUR ROUTES

ATKINS
1616 EAST MILLBROOK ROAD, SUITE 310
RALEIGH, NORTH CAROLINA 27609
(919) 876-6888 NCBEES #F-0326

09-JUL-2015 15:47
O:\Transportation\Traffic\Curr\100036772 U-3338B Kerr TMP\FOR NCDOT\U3338B_TC_TCP_50 - 51.dgn
WILE2054 AT DUS290140