PROJECT REFERENCE NO.	SHEET NO.
U-3338B	EC-57/CONST.19
R/W SHEET NO.	
ROADWAY DESIGN ENGINEER	HYDRAULICS ENGINEER

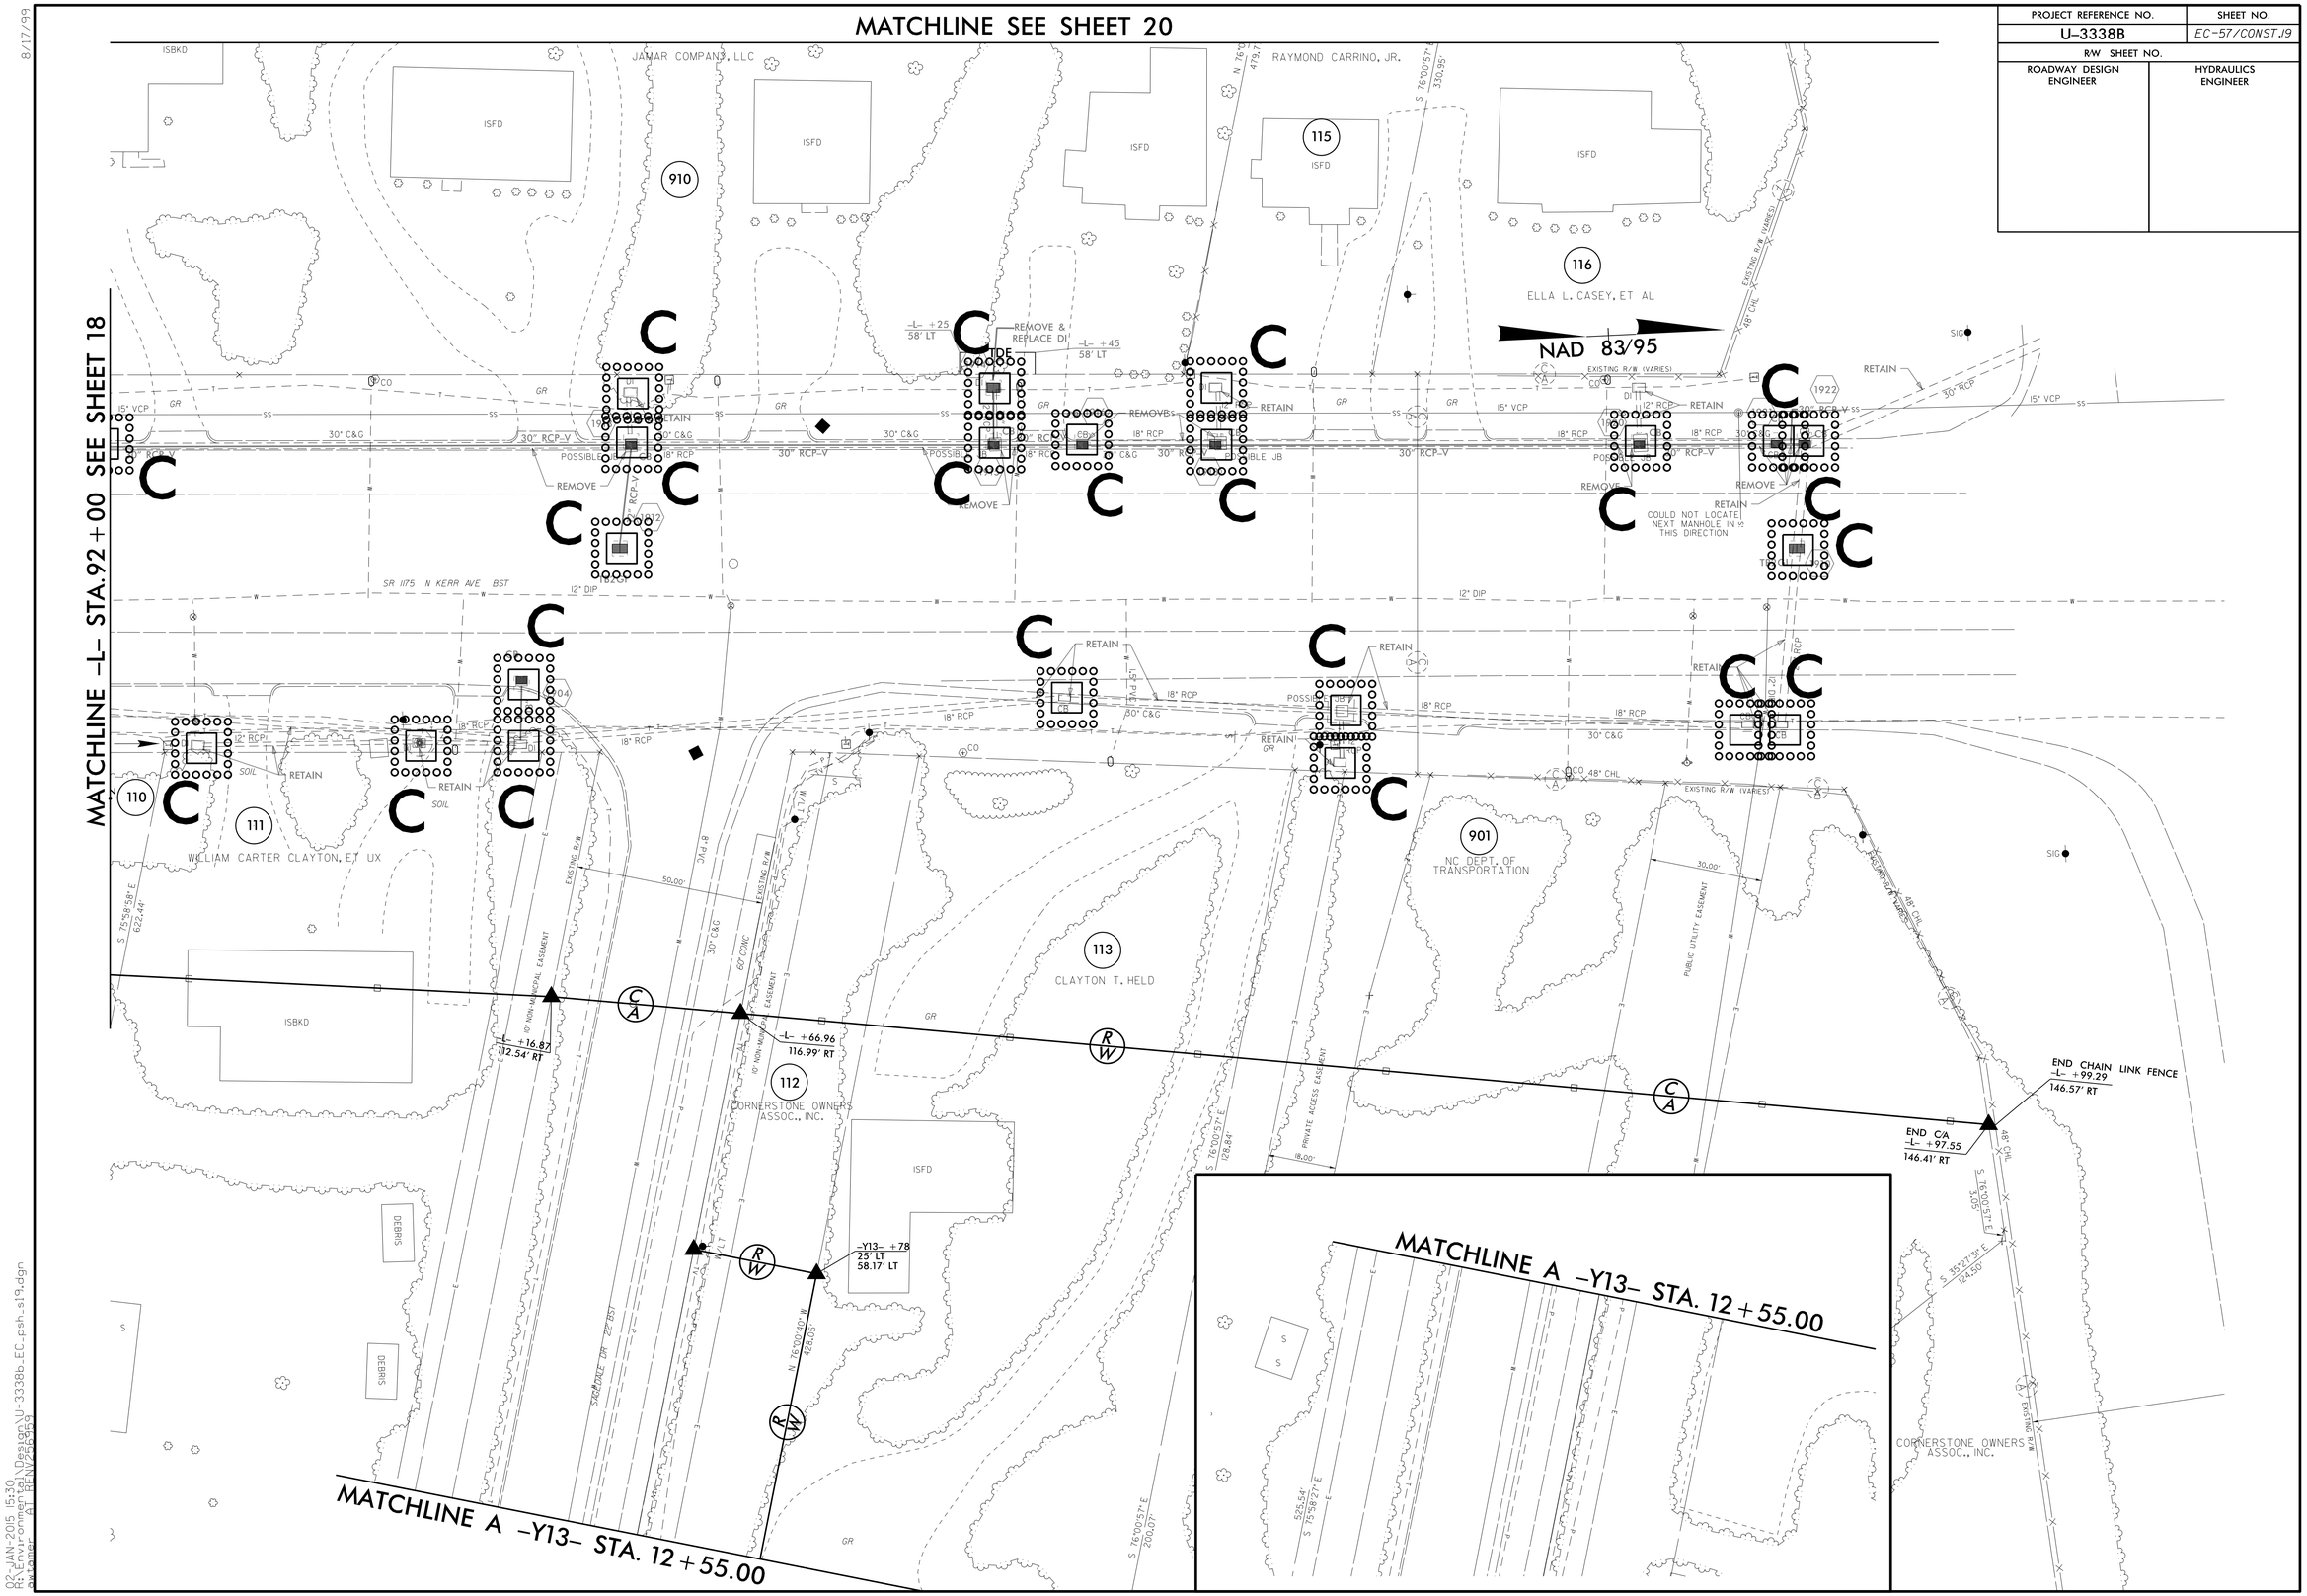

8/17/99

02-JAN-2015 15:30
R:\Environmental\Design\U-3338b_EC_psh_s19.dgn