DocuSign Envelope ID: 432350C2-2AE9-4DC4-84E4-25050BD88987

| PROJECT REFERENCE NO. | SHEET NO. |
|---|---|
| U-3338B | UC-36 |

SCALE: 10 0 20

NORTH CAROLINA PROFESSIONAL SEAL 7952 ENGINEERING DAVID POETZSCH, INC.

DocuSigned by: DAVID POETZSCH EA0706F6A9F4B4... 6/8/2023

# UTILITY CONSTRUCTION

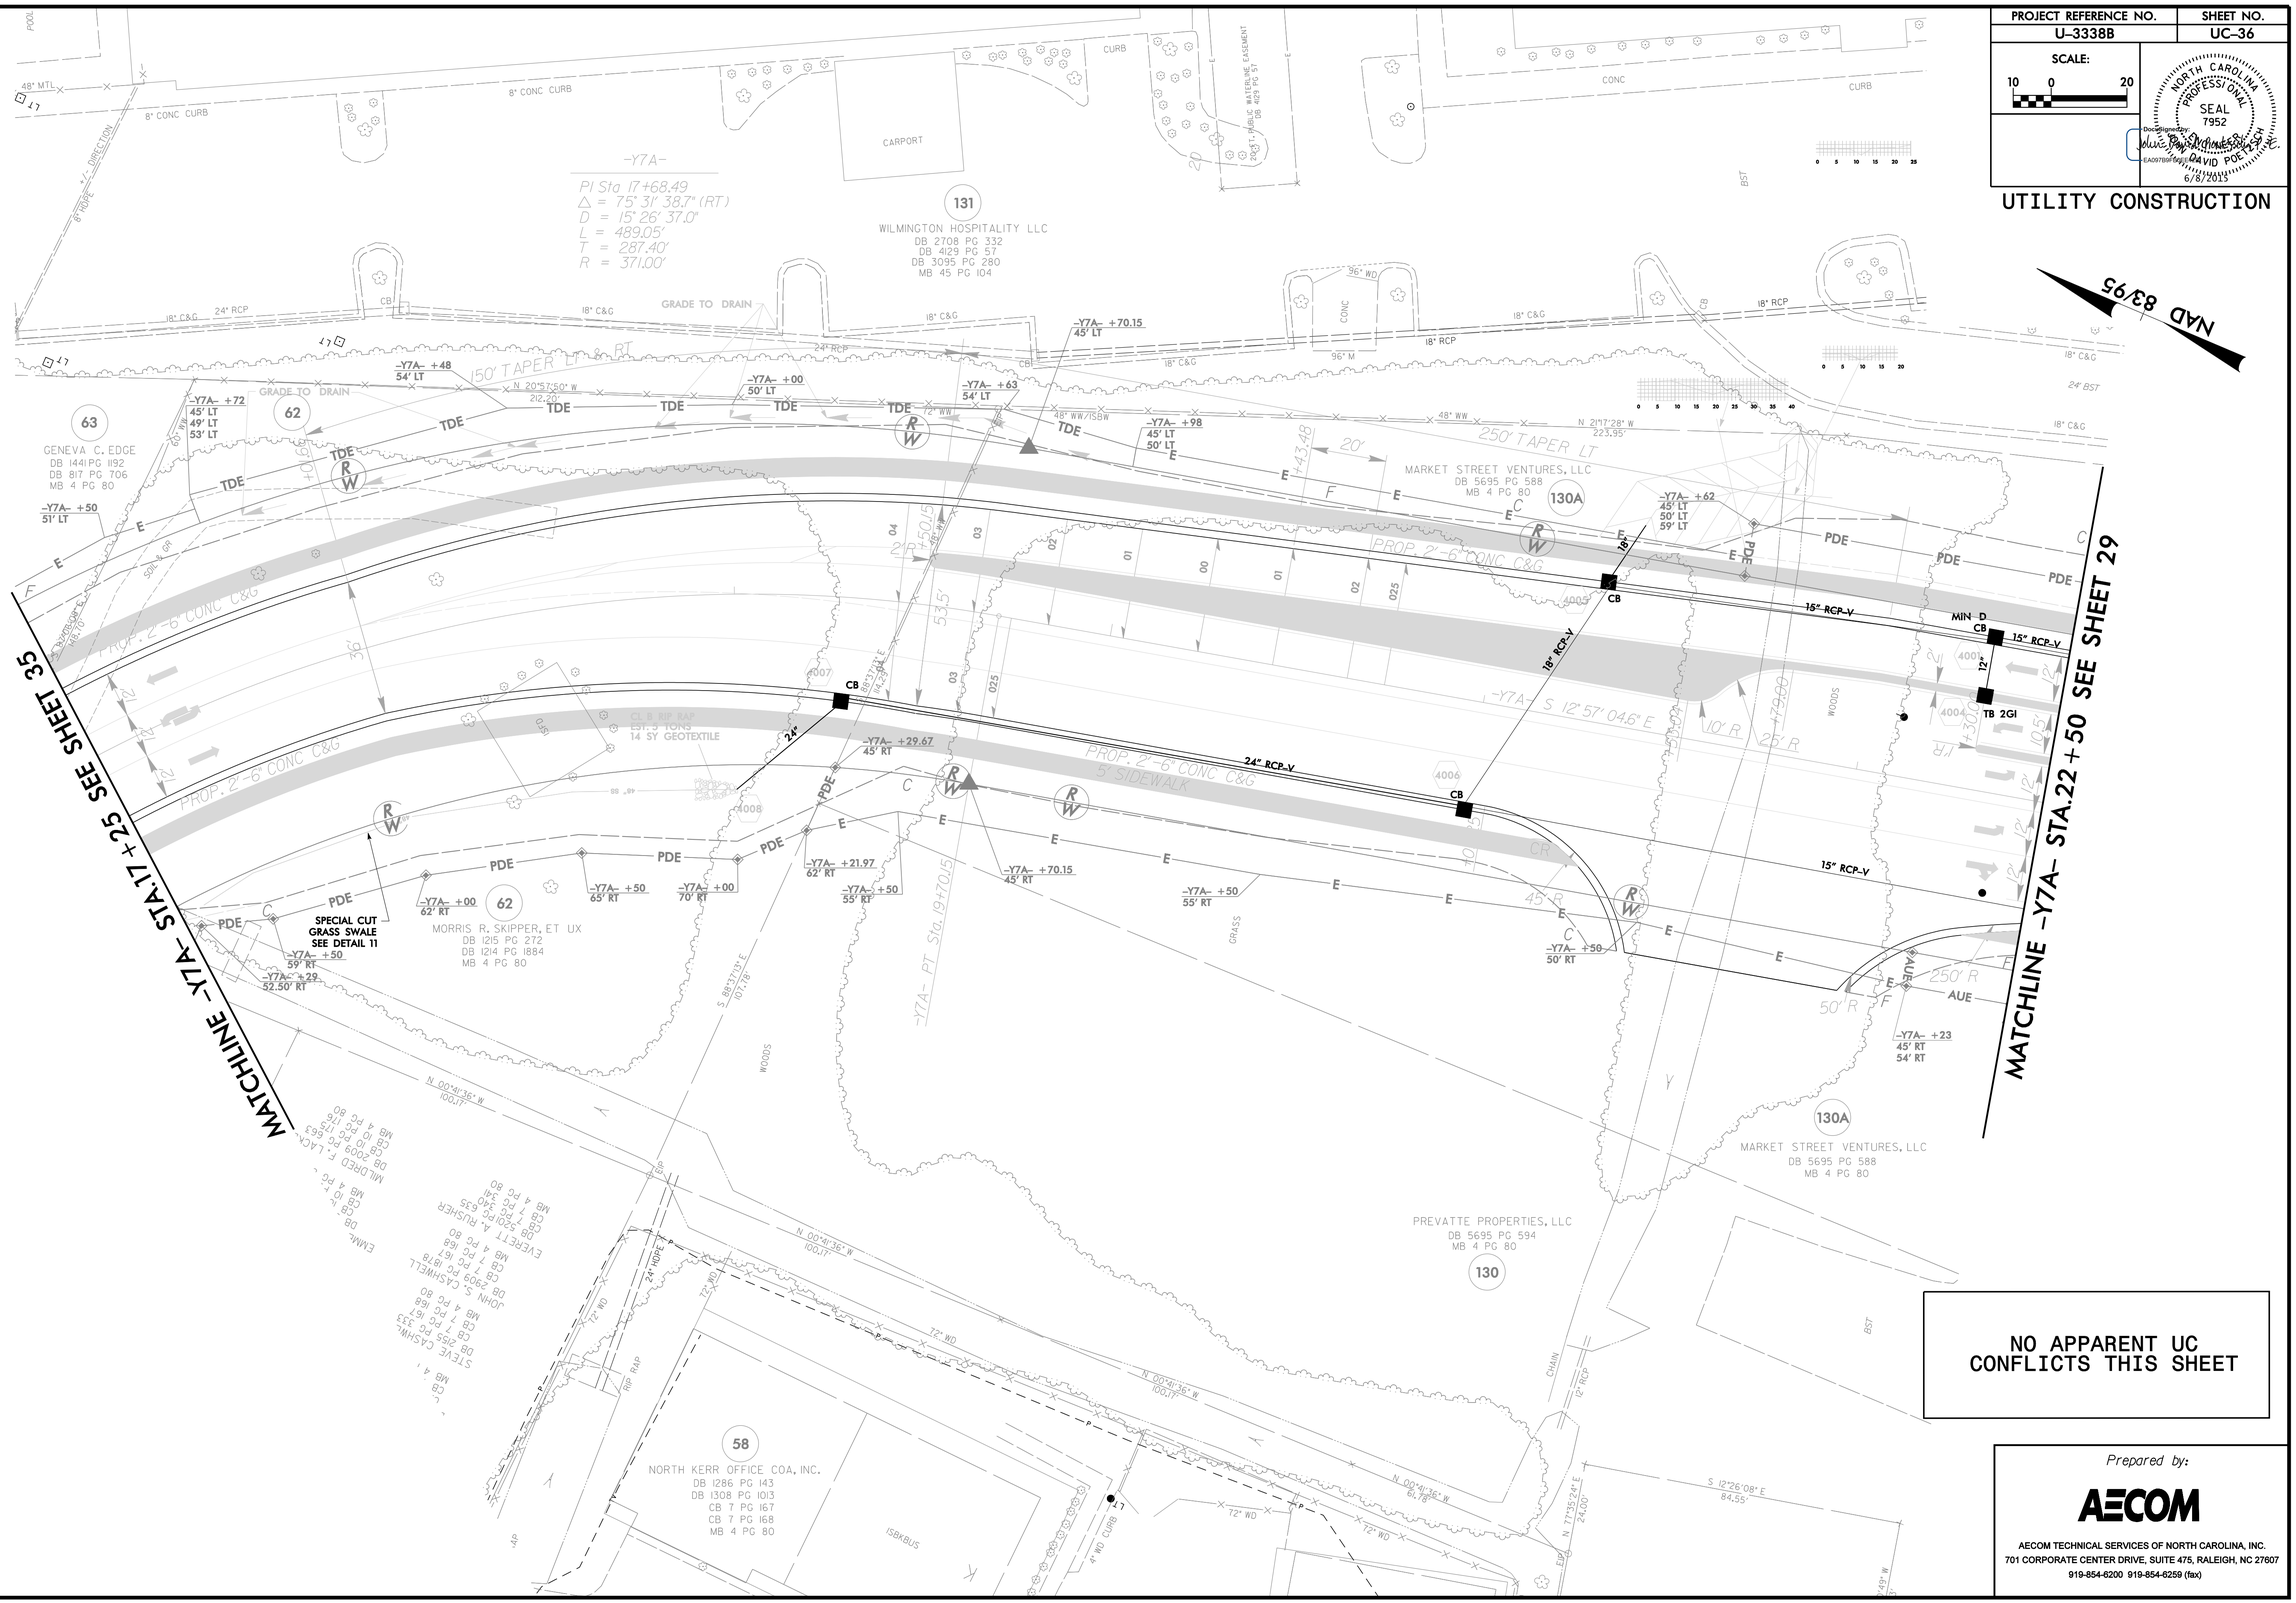


NO APPARENT UC CONFLICTS THIS SHEET

Prepared by:
AECOM
AECOM TECHNICAL SERVICES OF NORTH CAROLINA, INC.
701 CORPORATE CENTER DRIVE, SUITE 475, RALEIGH, NC 27607
919-854-6200 919-854-6259 (fax)

DATE: 6/6/2015
DGN: u3338b_uc_sph_s36.dgn