DocuSign Envelope ID: 038C4211-4D9B-401A-B2A6-D8734E7F303F

PROJECT REFERENCE NO.	SHEET NO.
W-5206AM	PMP-8

APPROVED: DocuSigned by: Steve Miller 9FBC6C15CEEB486...

DATE: 9/25/2015

SEAL

NORTH CAROLINA PROFESSIONAL SEAL 037026 ENGINEER STEVEN D. MILLER

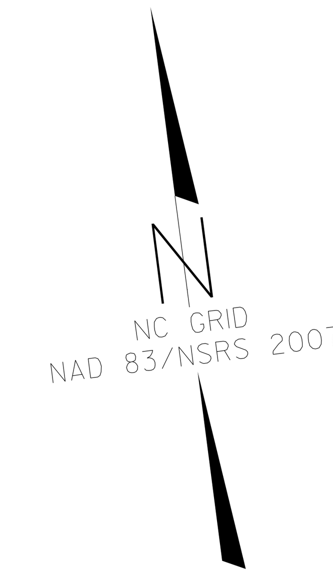

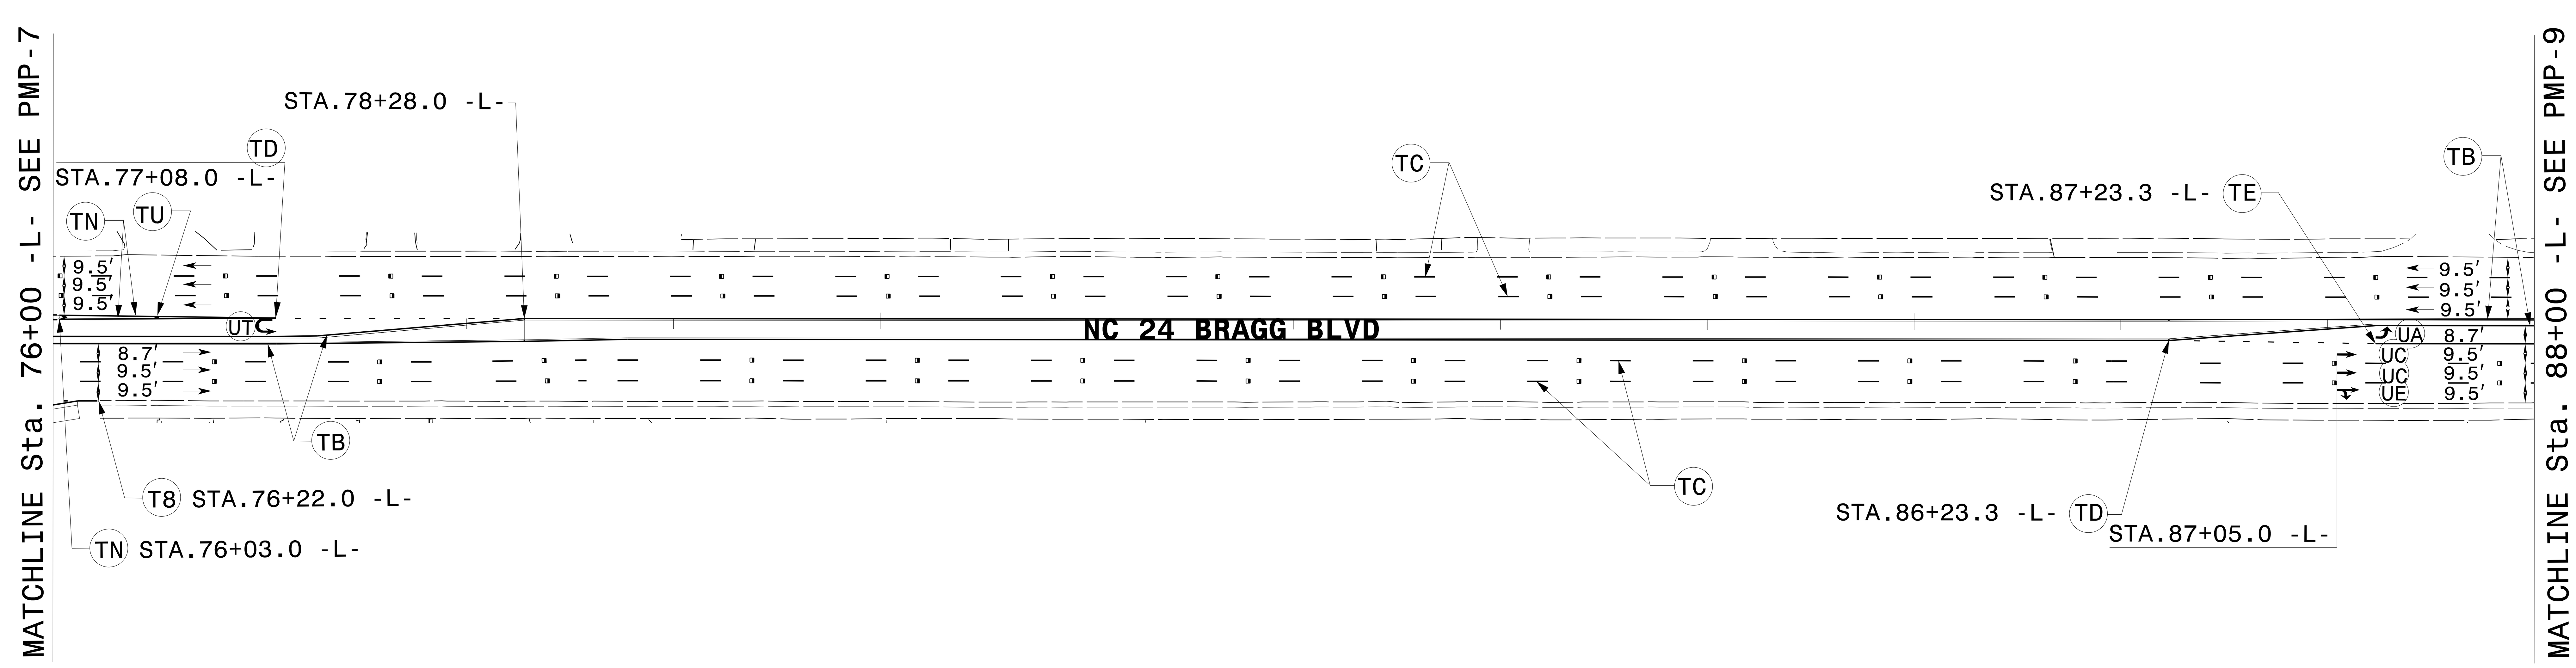

PAVEMENT MARKING DETAIL

$$$$$$SYSTIME$$$$$
$$$$$$$$$$$$DGN$$$$$$$$$$$$$$$$$
$$$$$USERNAME$$$$