| PROJECT REFERENCE NO. | SHEET NO. |
|---|---|
| W-5206AM | EC-06/CONST.06 |
| R/W SHEET NO. | |
| ROADWAY DESIGN ENGINEER | HYDRAULICS ENGINEER |

CDM Smith — Camp Dresser & McKee, 5400 Glenwood Avenue, Suite 400, Raleigh, NC 27612-3228, NC COA No. F-0412

MI Engineering, PLLC, 1011 Schaub Drive, Suite 100, Raleigh, NC 27606, NC COA No. P-0671

8/17/99

REVISIONS

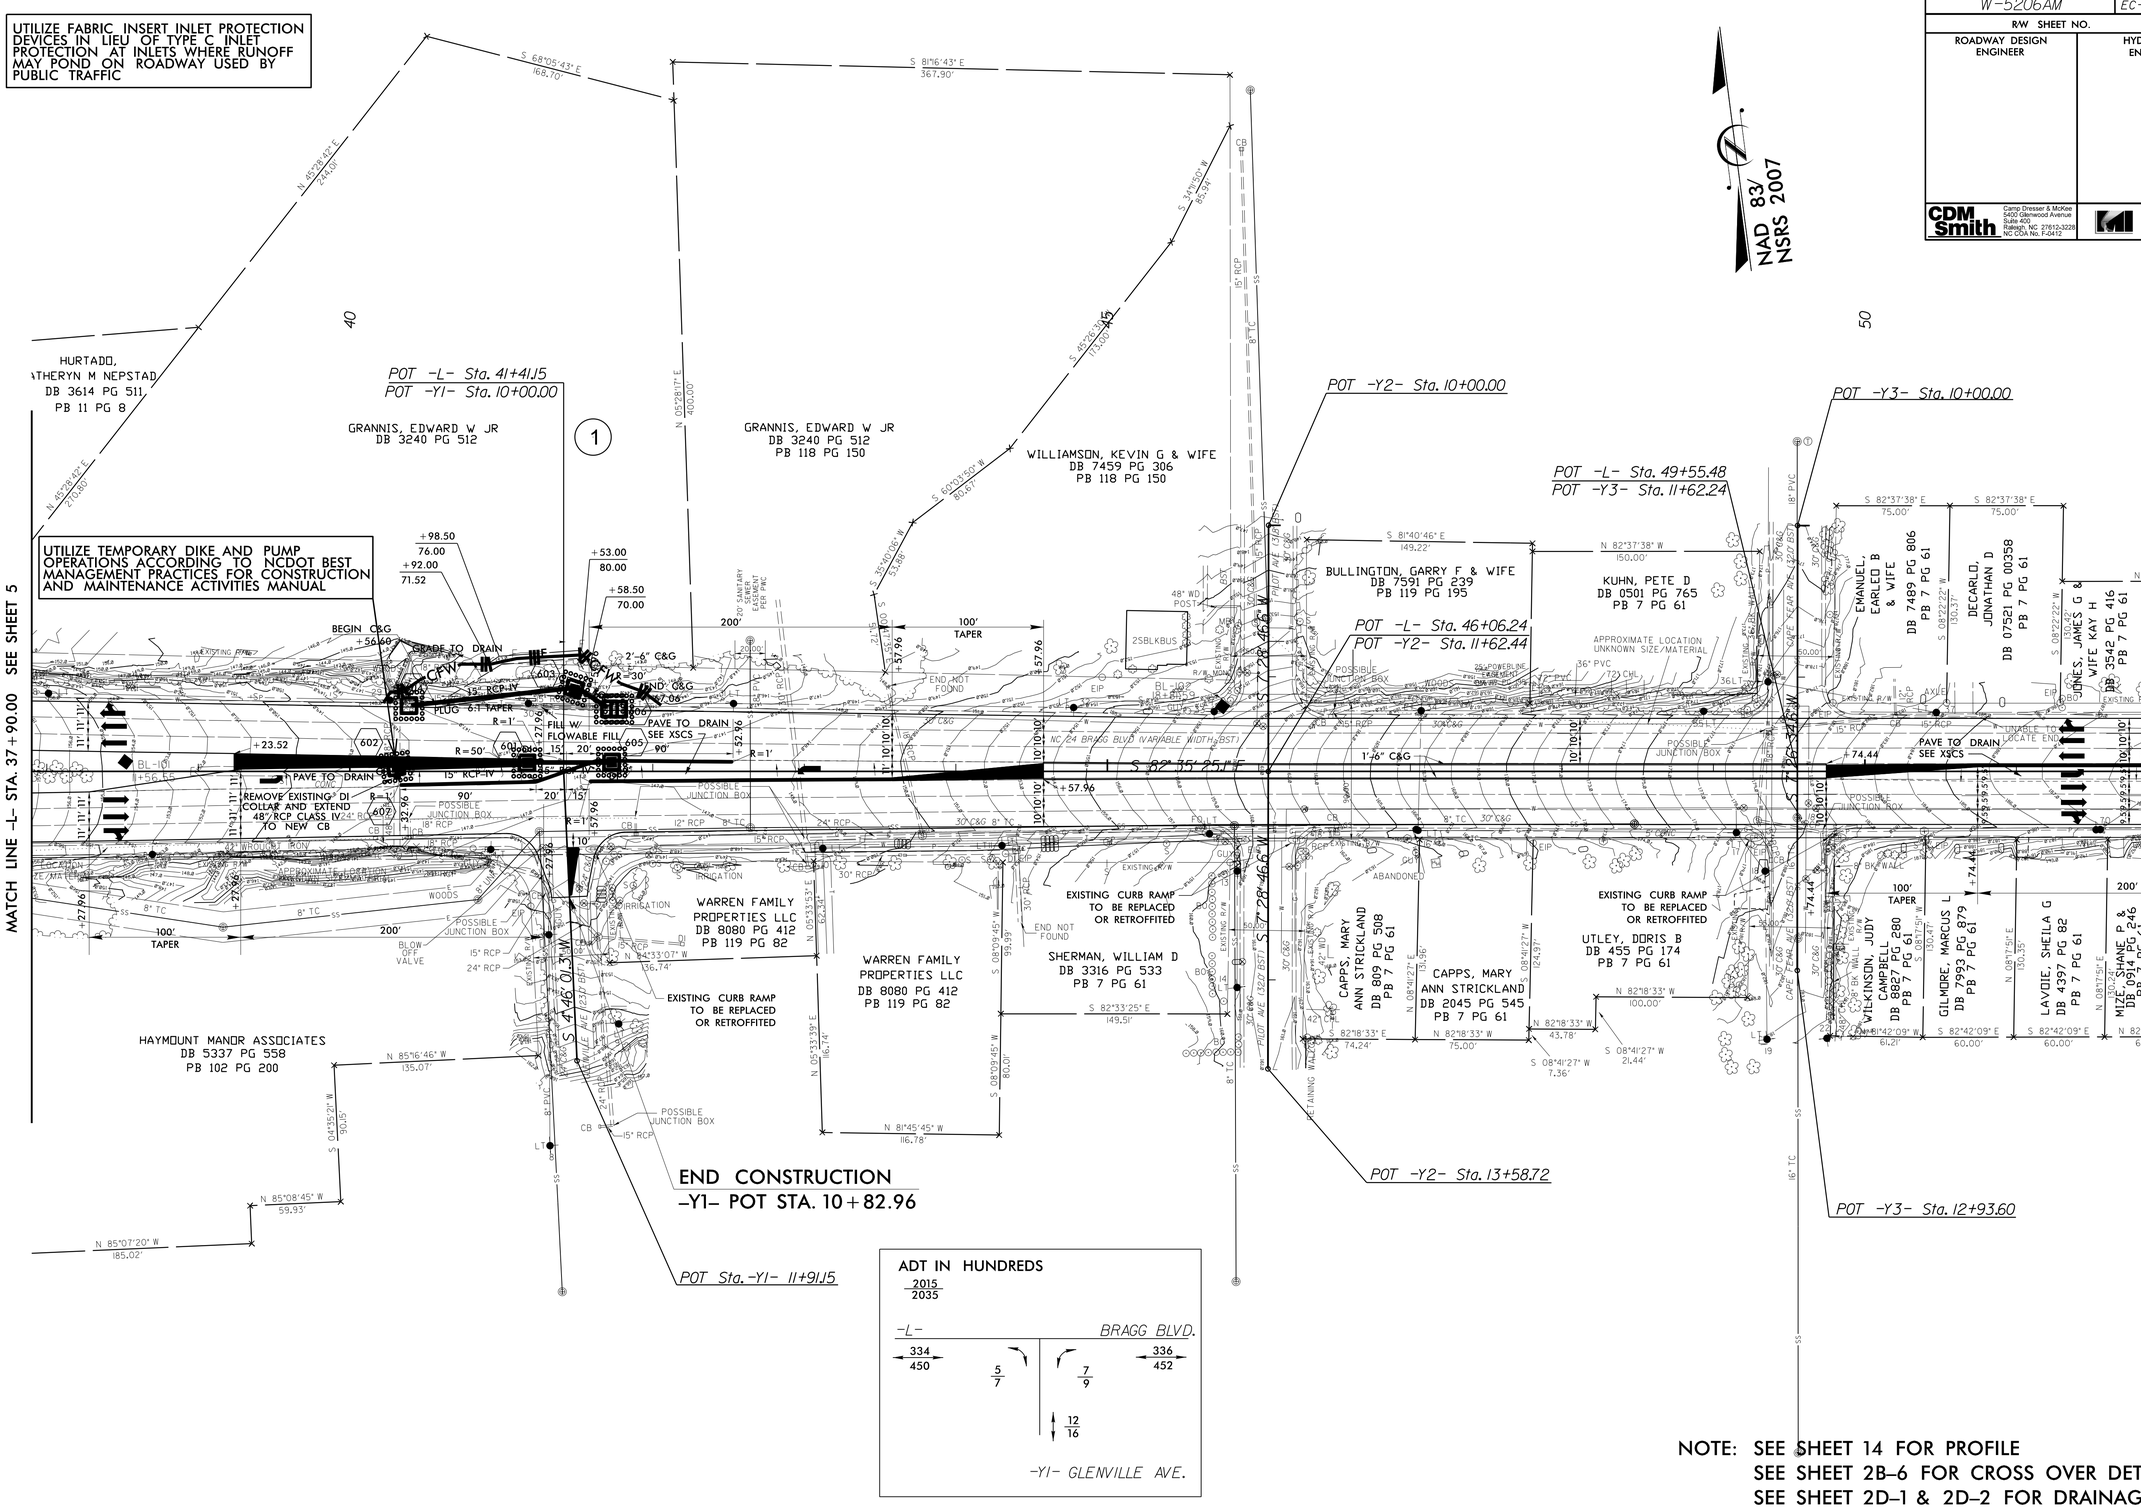


NOTE: SEE SHEET 14 FOR PROFILE
SEE SHEET 2B-6 FOR CROSS OVER DETAIL
SEE SHEET 2D-1 & 2D-2 FOR DRAINAGE DETAIL
SEE SHEET 2B-1 THRU 2B-5A
FOR CURB RAMP DETAILS