DocuSign Envelope ID: 1BB893F7-41AA-4F11-99DD-20EC41040BBD

8/17/99

PROJECT REFERENCE NO.	SHEET NO.
W-5519	10
R/W SHEET NO.	

ROADWAY DESIGN ENGINEER
SEAL 015869
T. R. REID
9/9/2015

HYDRAULICS ENGINEER
SEAL 026696
JEFFREY L. RECK
9/10/2015

moffatt & nichol
1616 EAST MILLBROOK ROAD, SUITE 160
RALEIGH, NORTH CAROLINA 27609
(919) 781-4626 VOICE (919) 781-4869 FAX

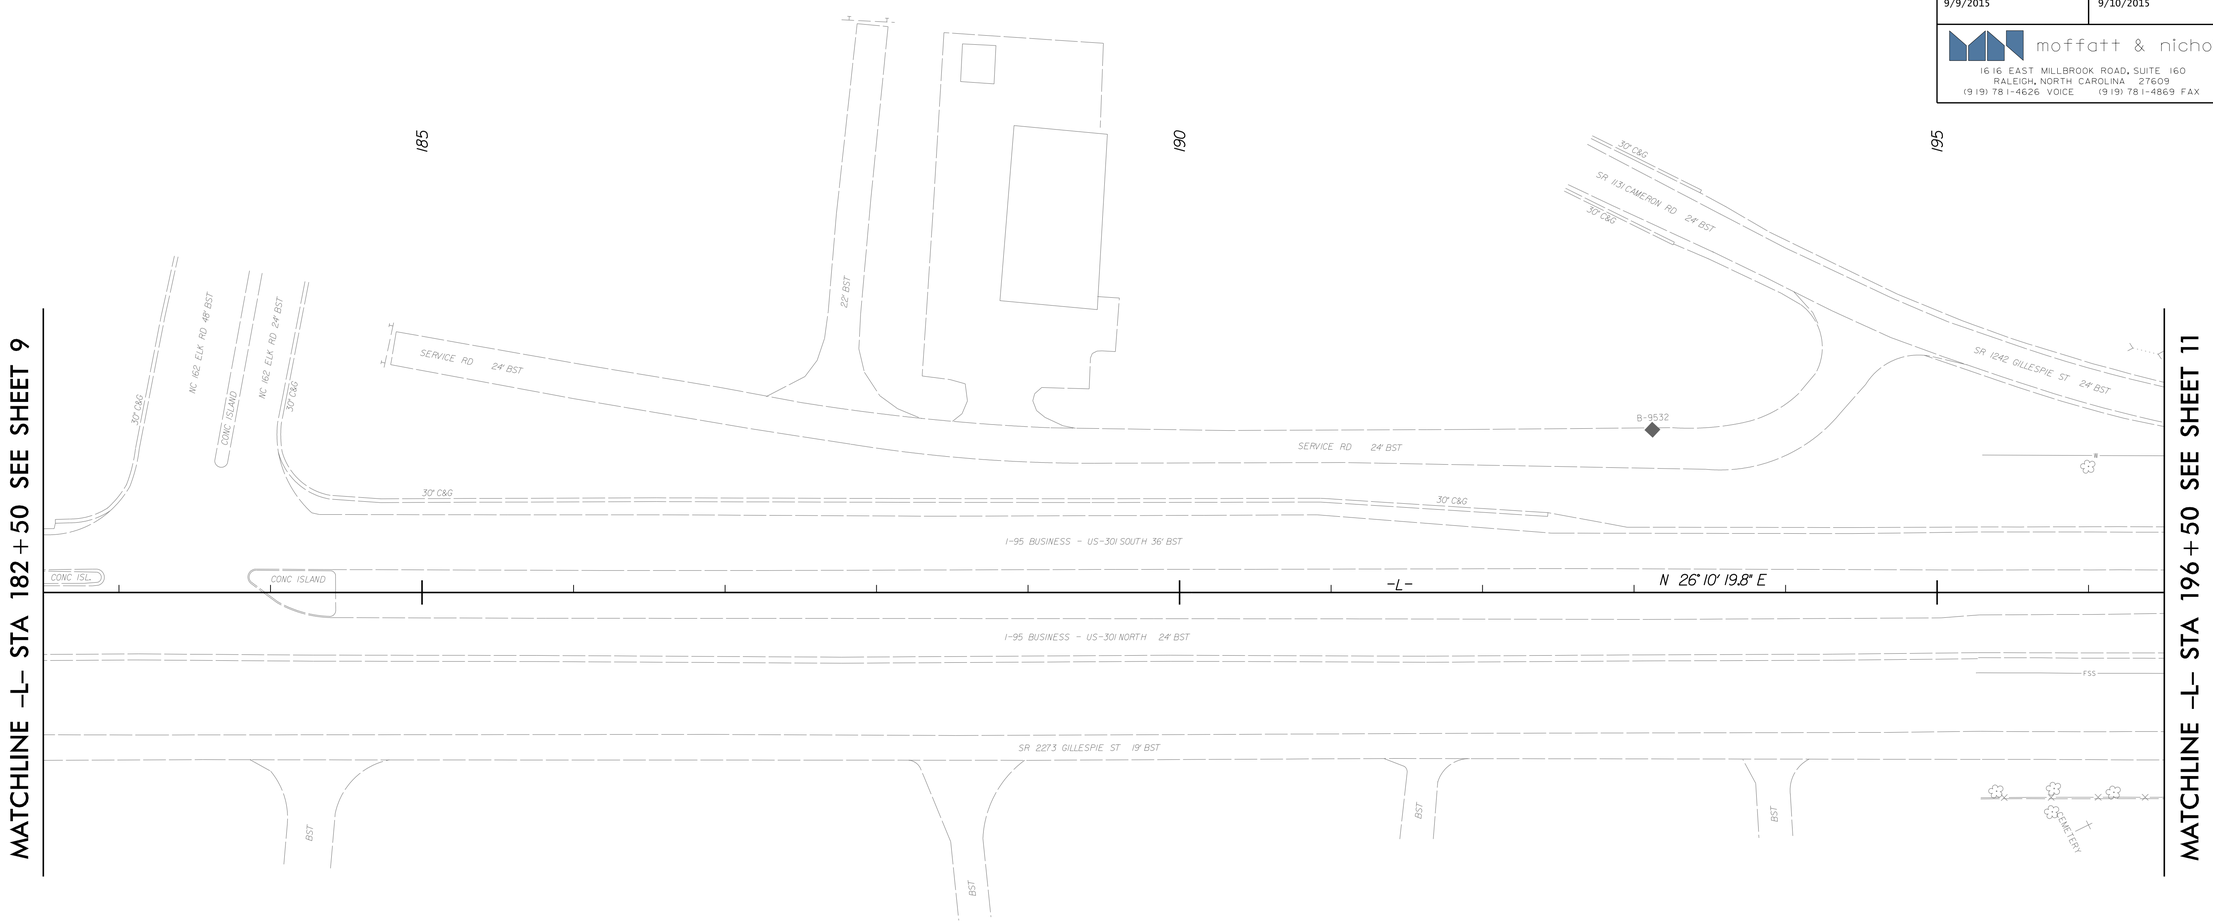

NO WORK THIS SHEET

FOR -L- PROFILE SEE SHEET 31 (FOR DITCH GRADES ONLY)

9/3/2015
P:\8467\Cadd\W5519\Roadway\Proj\W-5519_rdy_psh_s10.dgn