DocuSign Envelope ID: A4BA0F4B-6F9D-476D-BA24-D2DBBA5E729F

PROJ. REFERENCE NO.	SHEET NO.
W-5519	TMP-21

RAMEY KEMP & ASSOCIATES, INC.
Transportation Engineers
5808 Faringdon Place, Suite 100
Raleigh, North Carolina 27609
919-872-5115 Tel. 919-878-5416 Fax.
www.rameykemp.com
NC License No. C-0910

CONSTRUCTION

NOTE: MAINTAIN ACCESS TO NEARBY CROSSOVER WITHIN 1 MILE OF WORK AREA AT ALL TIMES.

SECTION 7 318+00 +/- TO 334+40 +/-

SECTION 8 354+20 +/- TO 376+95 +/-

SECTION NOTE: ADJACENT SECTIONS ARE NOT TO BE CONSTRUCTED AT THE SAME TIME. CONTRACTOR TO PROVIDE APPROPRIATE MERGE TAPER AND BUFFER SPACING PER NCDOT RSD 1101.02 (SHEET 3 OF 15) FOR EACH SECTION.(SEE PHASING NOTES FOR SEQUENCING.)

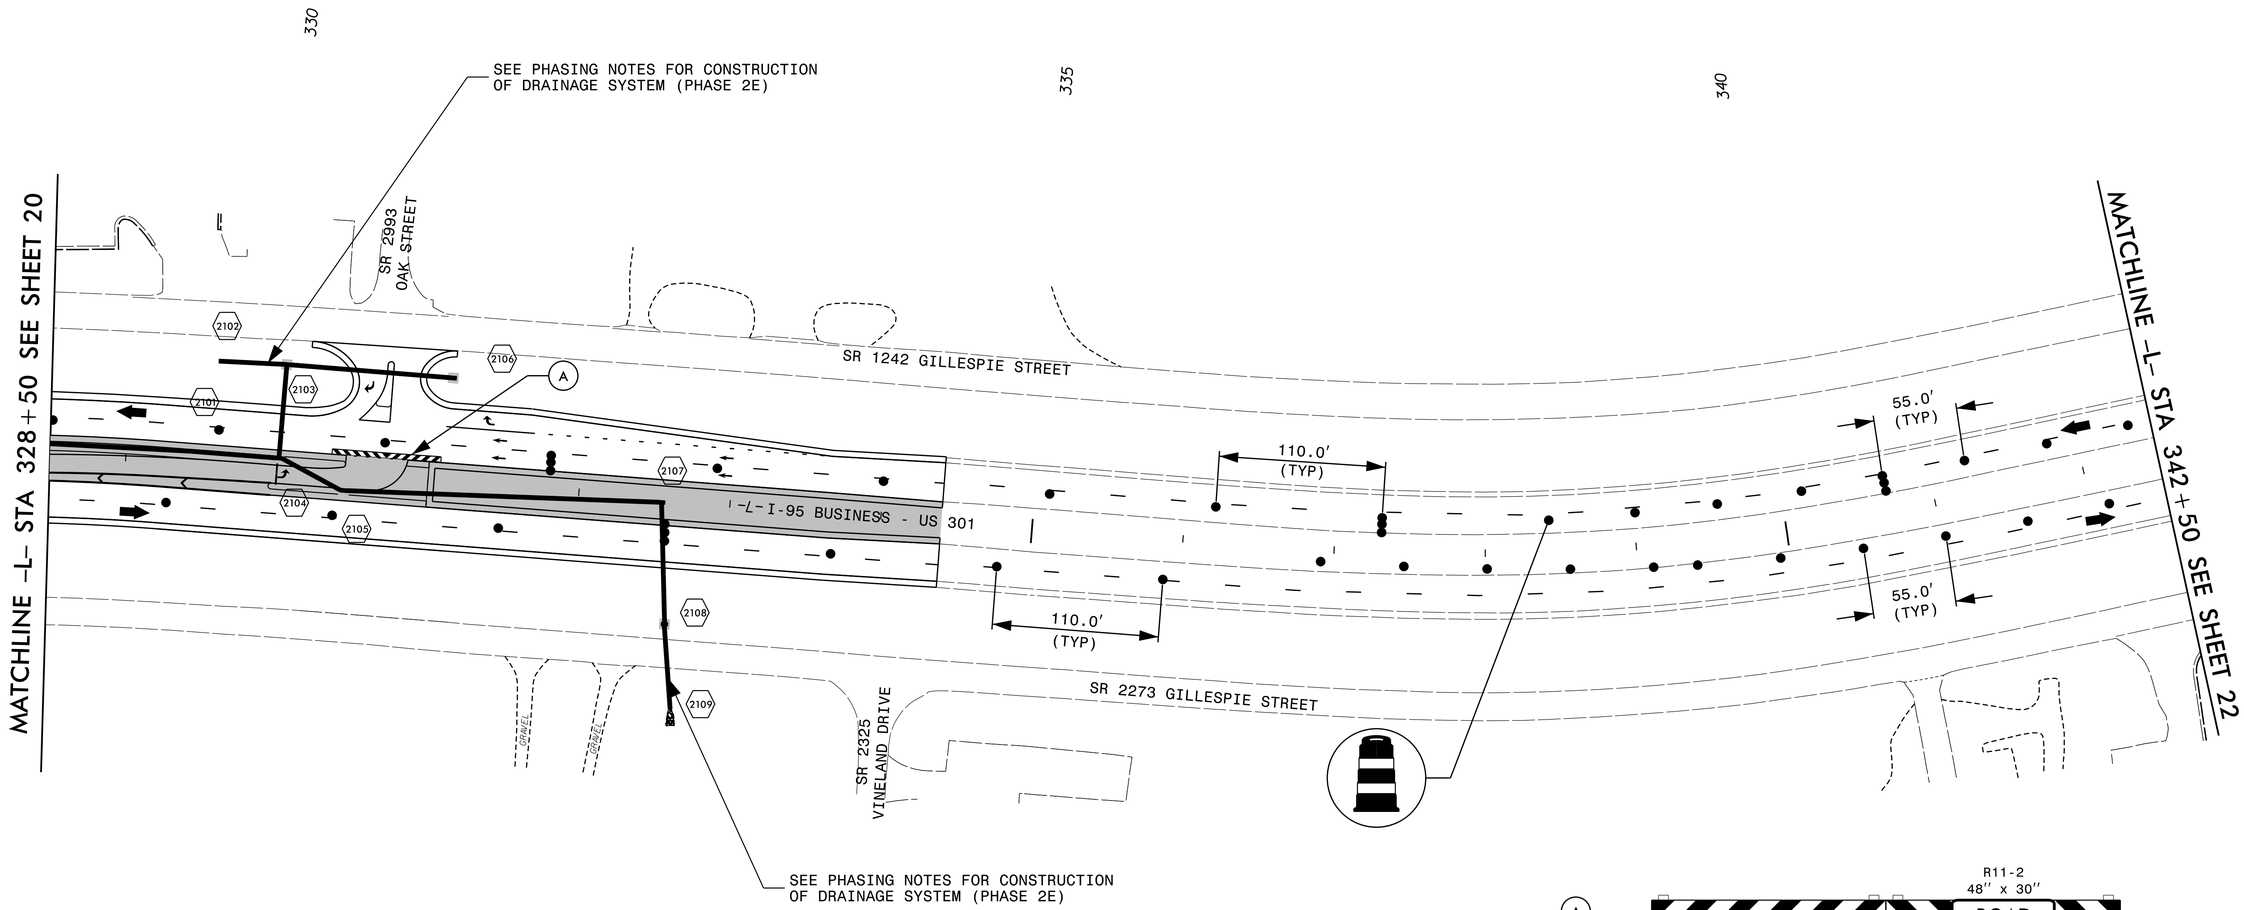

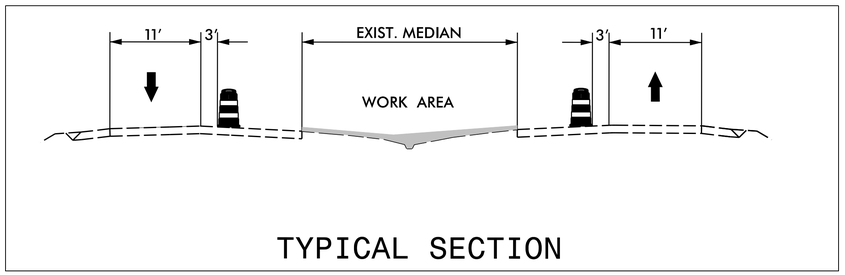

TYPICAL SECTION

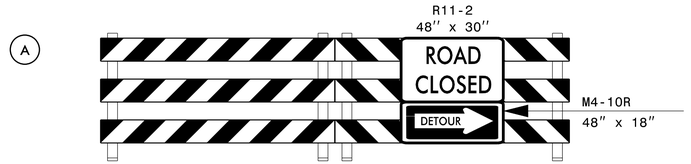

TYPE III BARRICADE(S)

APPROVED: _____ DATE: _____

DocuSigned by: Merrick A. Dugal, III
35B7F448CD0B0FE...

SEAL

10/28/2015

NORTH CAROLINA PROFESSIONAL SEAL 022609 ENGINEER MERRICK A DUGAL, III

PHASE II

SCALE:	1"=50'
DATE:	
DEVELOPED BY:	DAJ
REVIEWED BY:	MAD
RKA PROJ. #:	14071

Prepared For: NORTH CAROLINA DEPARTMENT OF TRANSPORTATION DIVISION OF HIGHWAYS TRAFFIC CONTROL UNIT

REVISIONS

CADD FILE