DocuSign Envelope ID: F838CE23-771C-48BA-9CB6-952987DA65EE

PROJ. REFERENCE NO.	SHEET NO.
W-5519	PMP-11

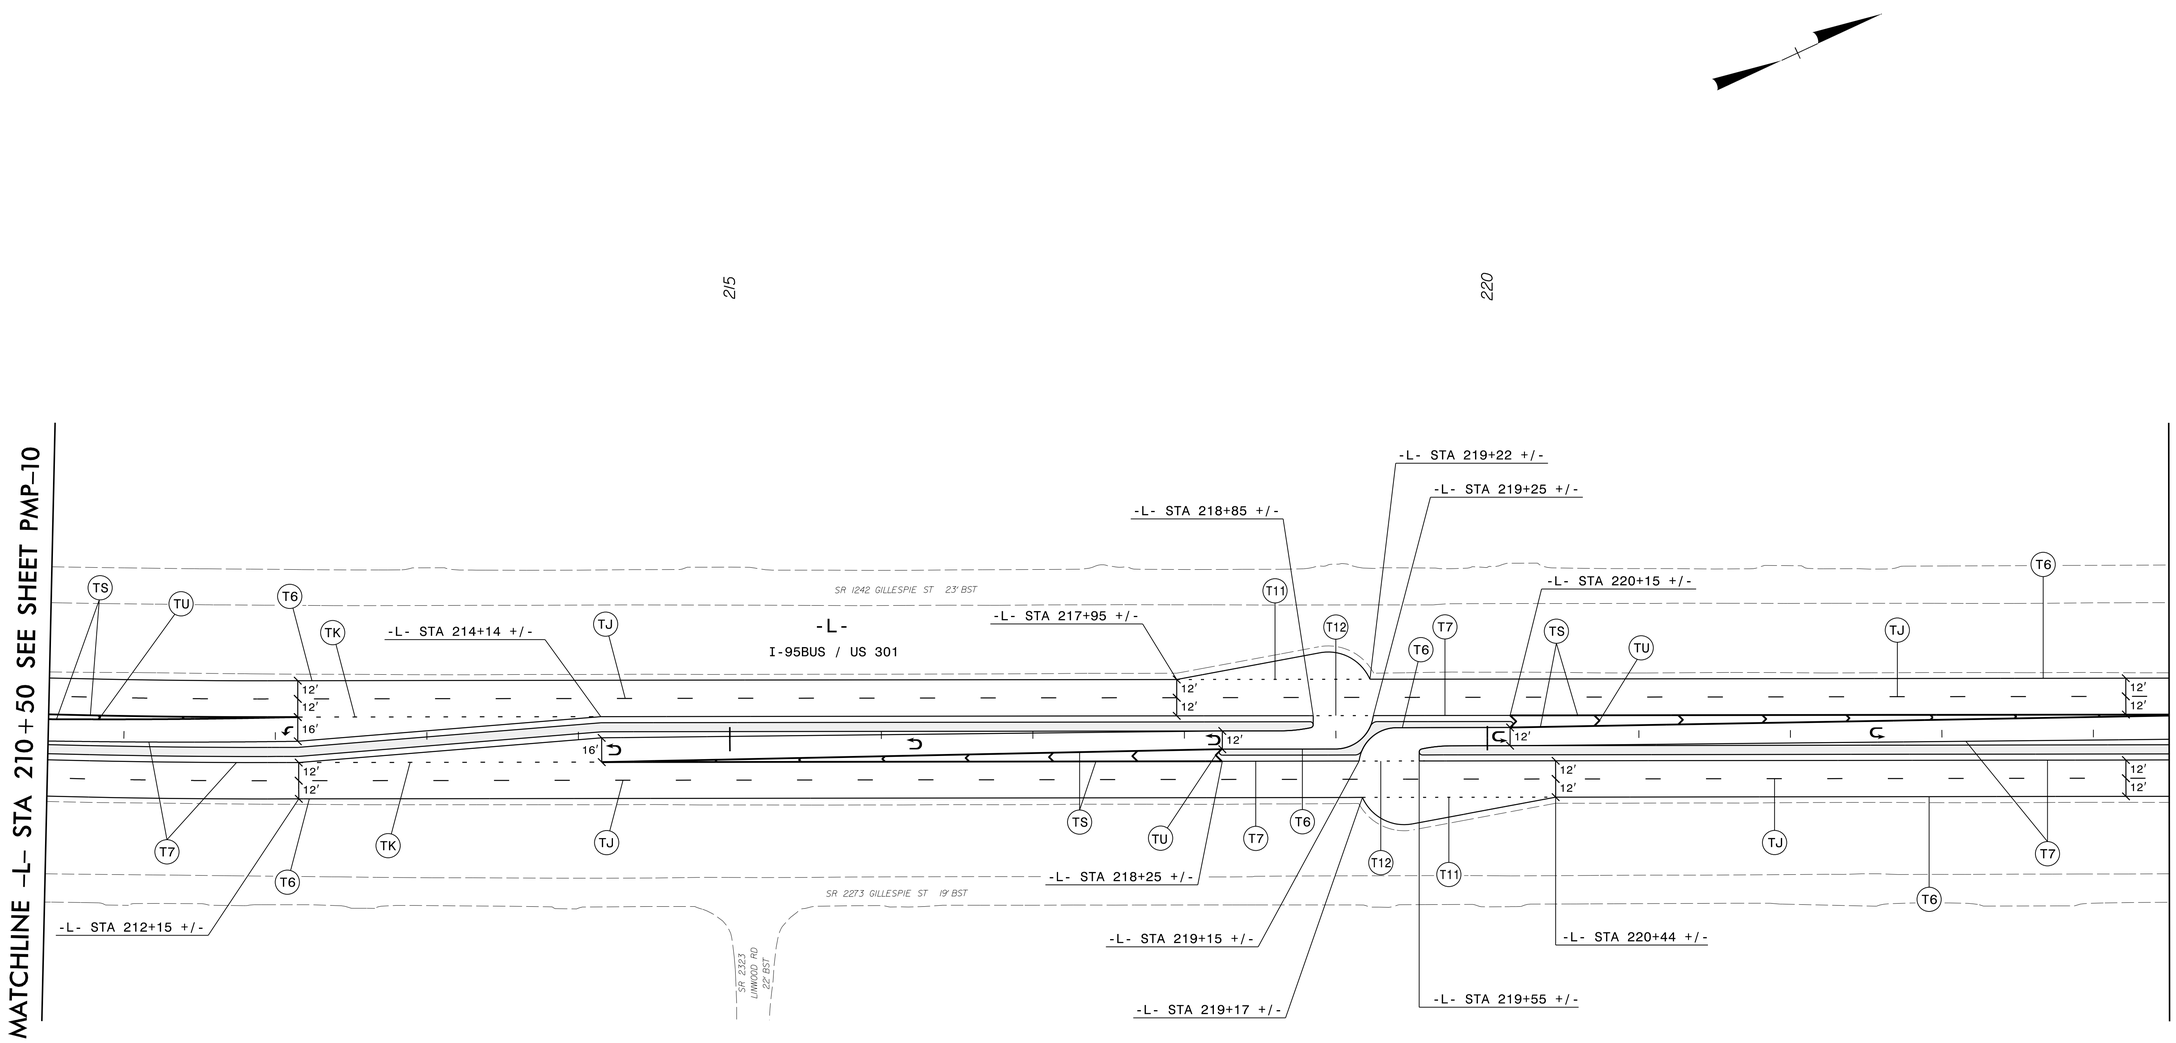

APPROVED: DocuSigned by: Timothy R. Reid 26569A242E9... DATE: 9/10/2015

SEAL

NORTH CAROLINA PROFESSIONAL SEAL 015869 ENGINEER T. R. REID

moffatt & nichol
1616 EAST MILLBROOK ROAD, SUITE 160
RALEIGH, NORTH CAROLINA 27609
(919) 781-4626 VOICE (919) 781-4869 FAX

FINAL PAVEMENT MARKING PLANS

9/10/2015
P:\8467\Cadd\W5519\Traffic\Signing\CADD\PMP\W-5519_pmp_pmp-11.dgn
thuffman