PROJECT REFERENCE NO.	SHEET NO.
W-5519	EC-26/CONST-26
R/W SHEET NO.	26

moffatt & nichol
1616 EAST MILLBROOK ROAD, SUITE 160
RALEIGH, NORTH CAROLINA 27609
(919) 781-4626 VOICE (919) 781-4869 FAX

CLEARING AND GRUBBING
EROSION CONTROL FOR
CONSTRUCTION SHEET 26

NOTE:
PLACE TEMPORARY ROCK SEDIMENT DAMS TYPE – B AND TEMPORARY ROCK SILT CHECKS TYPE – A AT DRAINAGE OUTLETS.

NOTE:
PERIMETER EROSION CONTROL MEASURES SHALL BE INSTALLED DURING CLEARING AND GRUBBING PHASE.

NOTE:
SILT FENCE AND COIR FIBER WATTLE BREAKS SHALL BE INSTALLED AS DIRECTED BY ENGINEER.

DETAIL G
STANDARD 'V' DITCH
(Not to Scale)

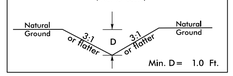

FROM –L– STA. 405+71, 52.5' LT TO STA. 407+02, 54.1' LT
FROM –L– STA. 408+33, 54.6' LT TO STA. 410+03, 56.7' LT
FROM –L– STA. 410+72, 52.0' LT TO STA. 411+39, 53.2' LT

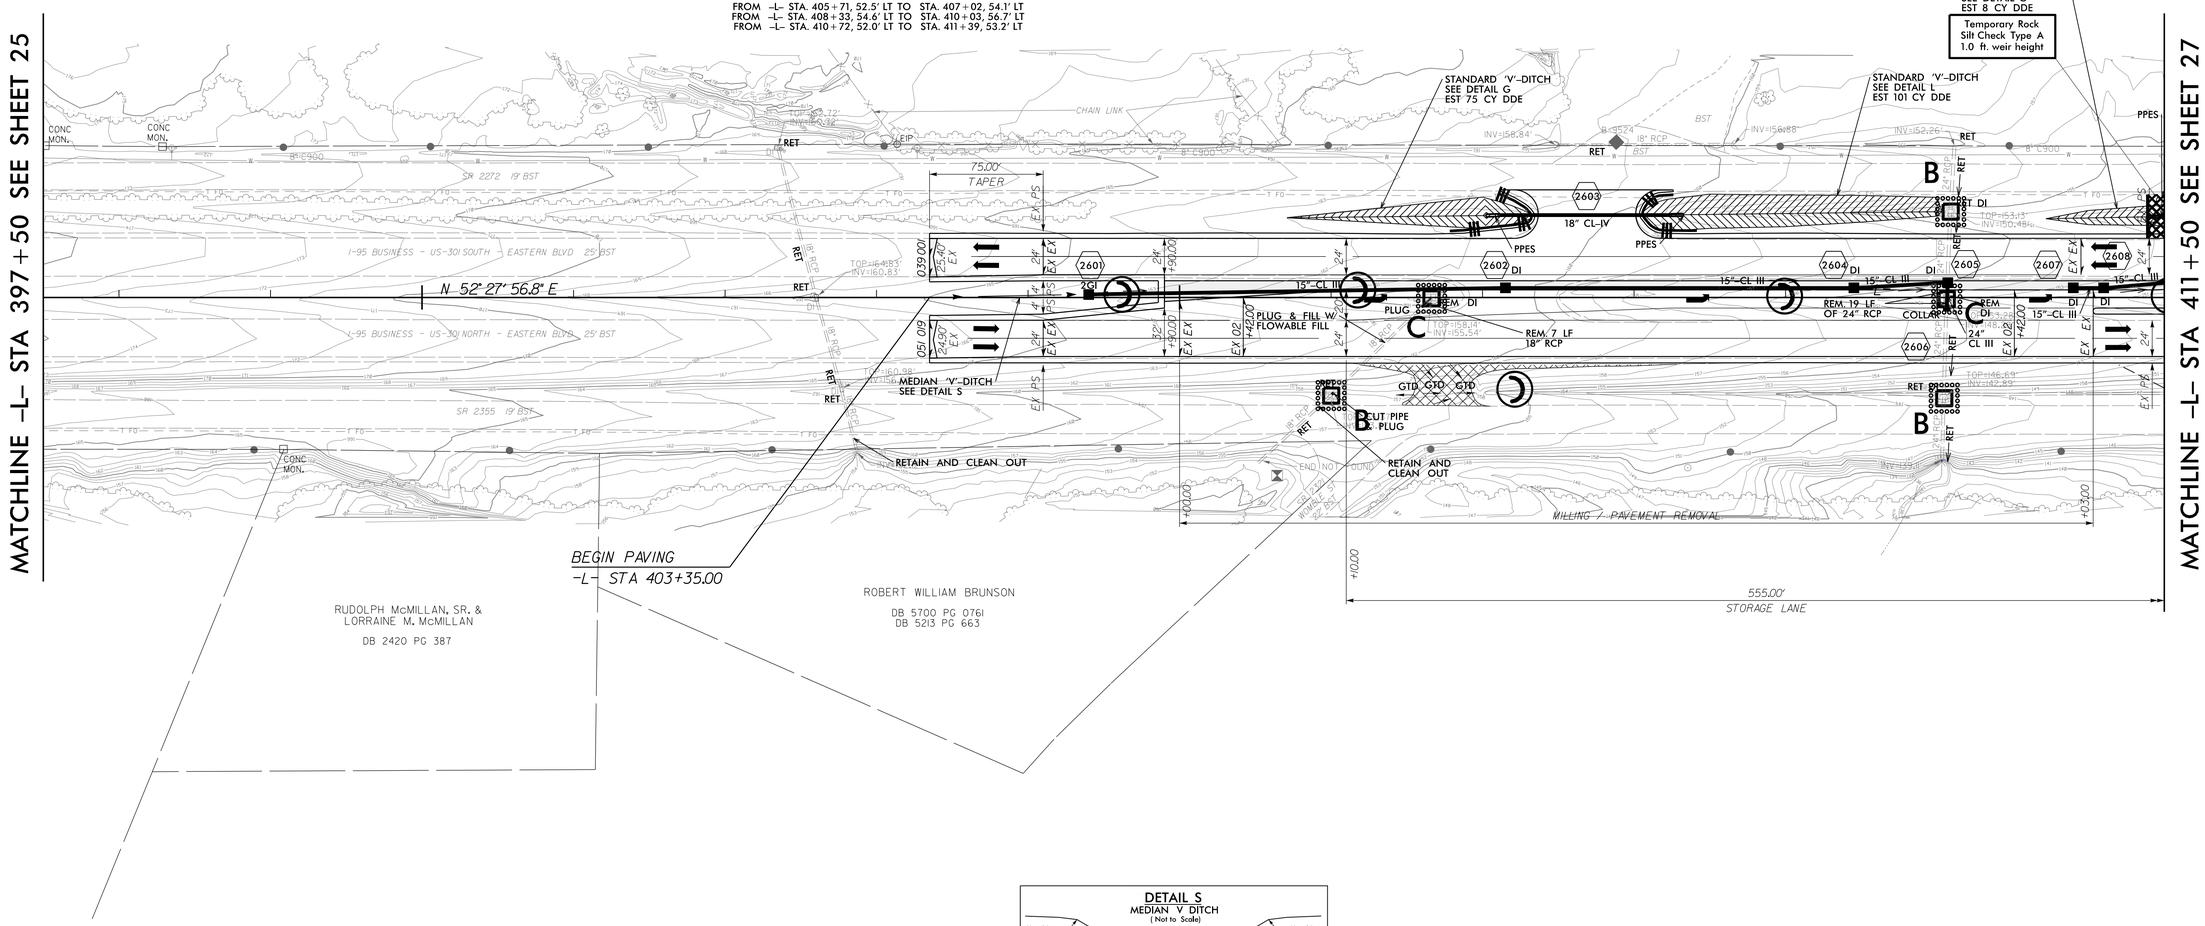

DETAIL S
MEDIAN V DITCH
(Not to Scale)

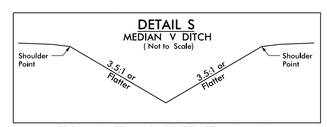

FROM –L– STA. 403+35 TO STA. 404+90

8/17/99

9/14/2015
R:\Roadside\w-5519_REU_PSH26_CG.dgn