8/17/99

PROJECT REFERENCE NO.	SHEET NO.
W-5519	EC-31/CONST-7
R/W SHEET NO.	7

moffatt & nichol
1616 EAST MILLBROOK ROAD, SUITE 160
RALEIGH, NORTH CAROLINA 27609
(919) 781-4626 VOICE (919) 781-4869 FAX

INSTALL MATTING FOR EROSION CONTROL IN THE PROPOSED DITCH LINE.

For Slopes Excavated Greater Than 10 feet Install Matting for Erosion Control on Entire Slope as Work Allows.

NOTE:
SILT FENCE AND COIR FIBER WATTLE BREAKS SHALL BE INSTALLED AS DIRECTED BY ENGINEER.

-L-
PI Sta 155+39.37
△ = 16° 34' 29.7" (LT)
D = 1° 54' 35.5"
L = 867.86'
T = 436.98'
R = 3,000.00'

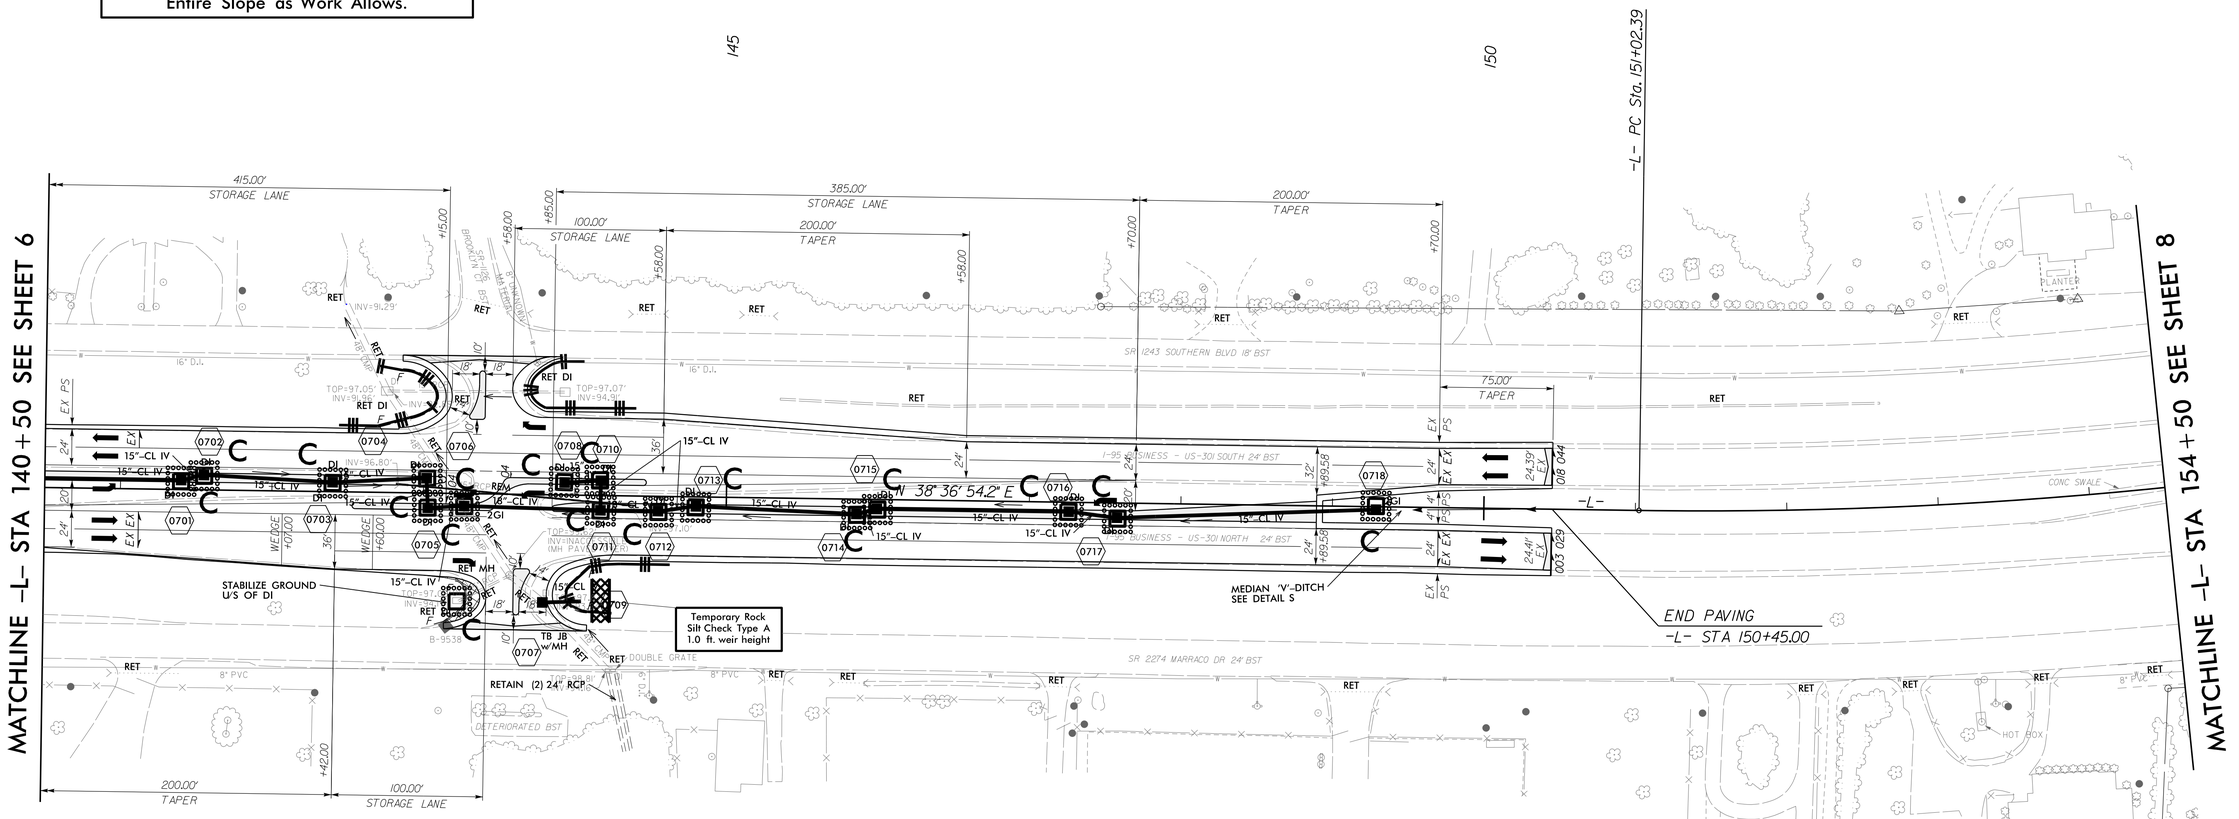

DETAIL S
MEDIAN V DITCH
(Not to Scale)

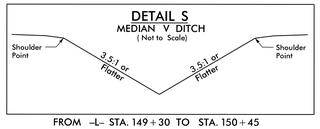

FROM -L- STA. 149+30 TO STA. 150+45

9/14/2015
R:\Projects\W-5519\Design\W-5519_REU_PSH31_FINAL.dgn
Locator