PROJECT REFERENCE NO.	SHEET NO.
W-5519	EC-39/CONST-15
R/W SHEET NO.	15

moffatt & nichol
1616 EAST MILLBROOK ROAD, SUITE 160
RALEIGH, NORTH CAROLINA 27609
(919) 781-4626 VOICE (919) 781-4869 FAX

-L-
PI Sta 255+03.01
△ = 23° 44' 49.8" (LT)
D = 3° 49' 11.0"
L = 621.70'
T = 315.38'
R = 1,500.00'

INSTALL MATTING FOR EROSION CONTROL IN THE PROPOSED DITCH LINE.

For Slopes Excavated Greater Than 10 feet Install Matting for Erosion Control on Entire Slope as Work Allows.

NOTE:
SILT FENCE AND COIR FIBER WATTLE BREAKS SHALL BE INSTALLED AS DIRECTED BY ENGINEER.

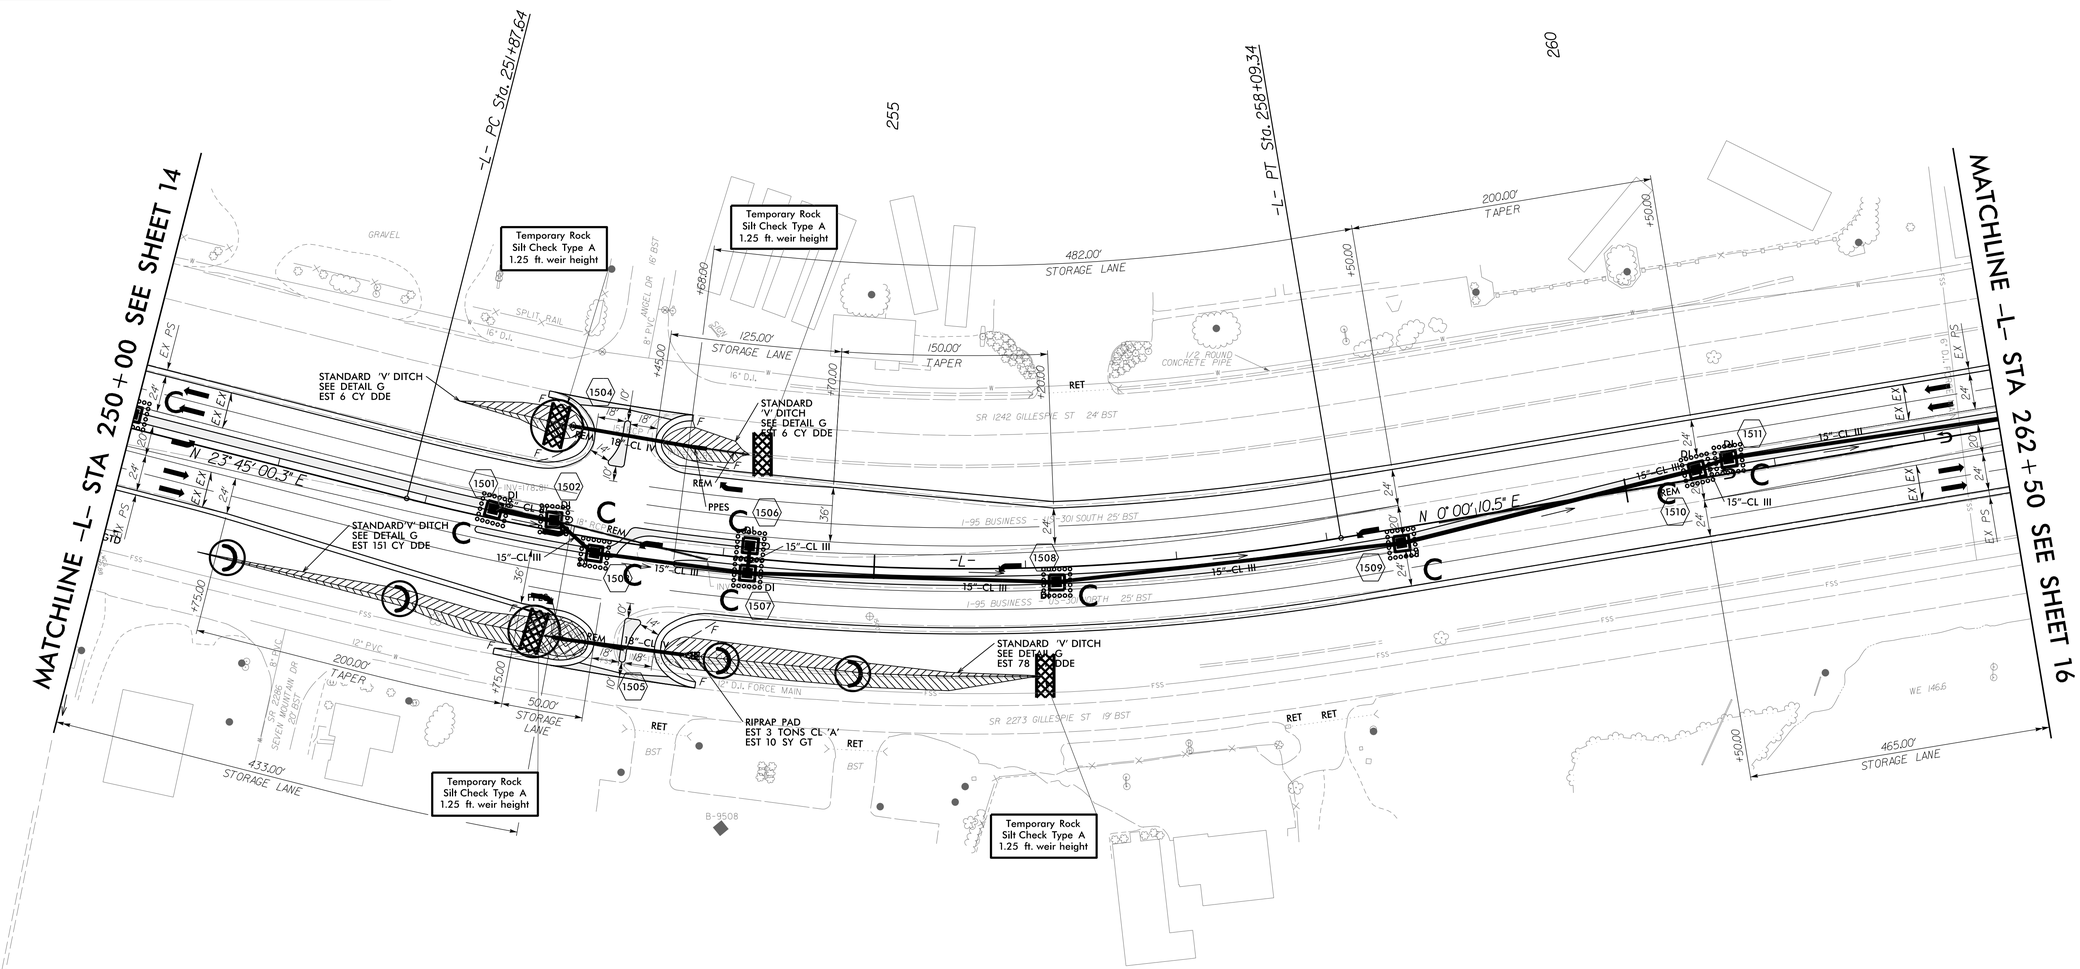

DETAIL G
STANDARD 'V' DITCH
(Not to Scale)

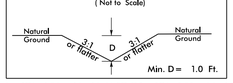

Min. D = 1.0 Ft.

FROM -L- STA. 250+63, 68.3' RT TO STA. 252+98, 68.6' RT
FROM -L- STA. 252+07, 70.8' LT TO STA. 252+85, 70.1' LT
FROM -L- STA. 253+81, 68.8' LT TO STA. 254+11, 68.1' LT
FROM -L- STA. 253+82, 68.0' RT TO STA. 256+09, 71.8' RT

8/17/99
9/16/2015
R:\Roadways\Divide\W-5519_REU_PSH39_FINAL.dgn