PROJECT REFERENCE NO.	SHEET NO.
B-5395	EC-6/CONST.4
R/W SHEET NO.	
ROADWAY DESIGN ENGINEER	HYDRAULICS ENGINEER

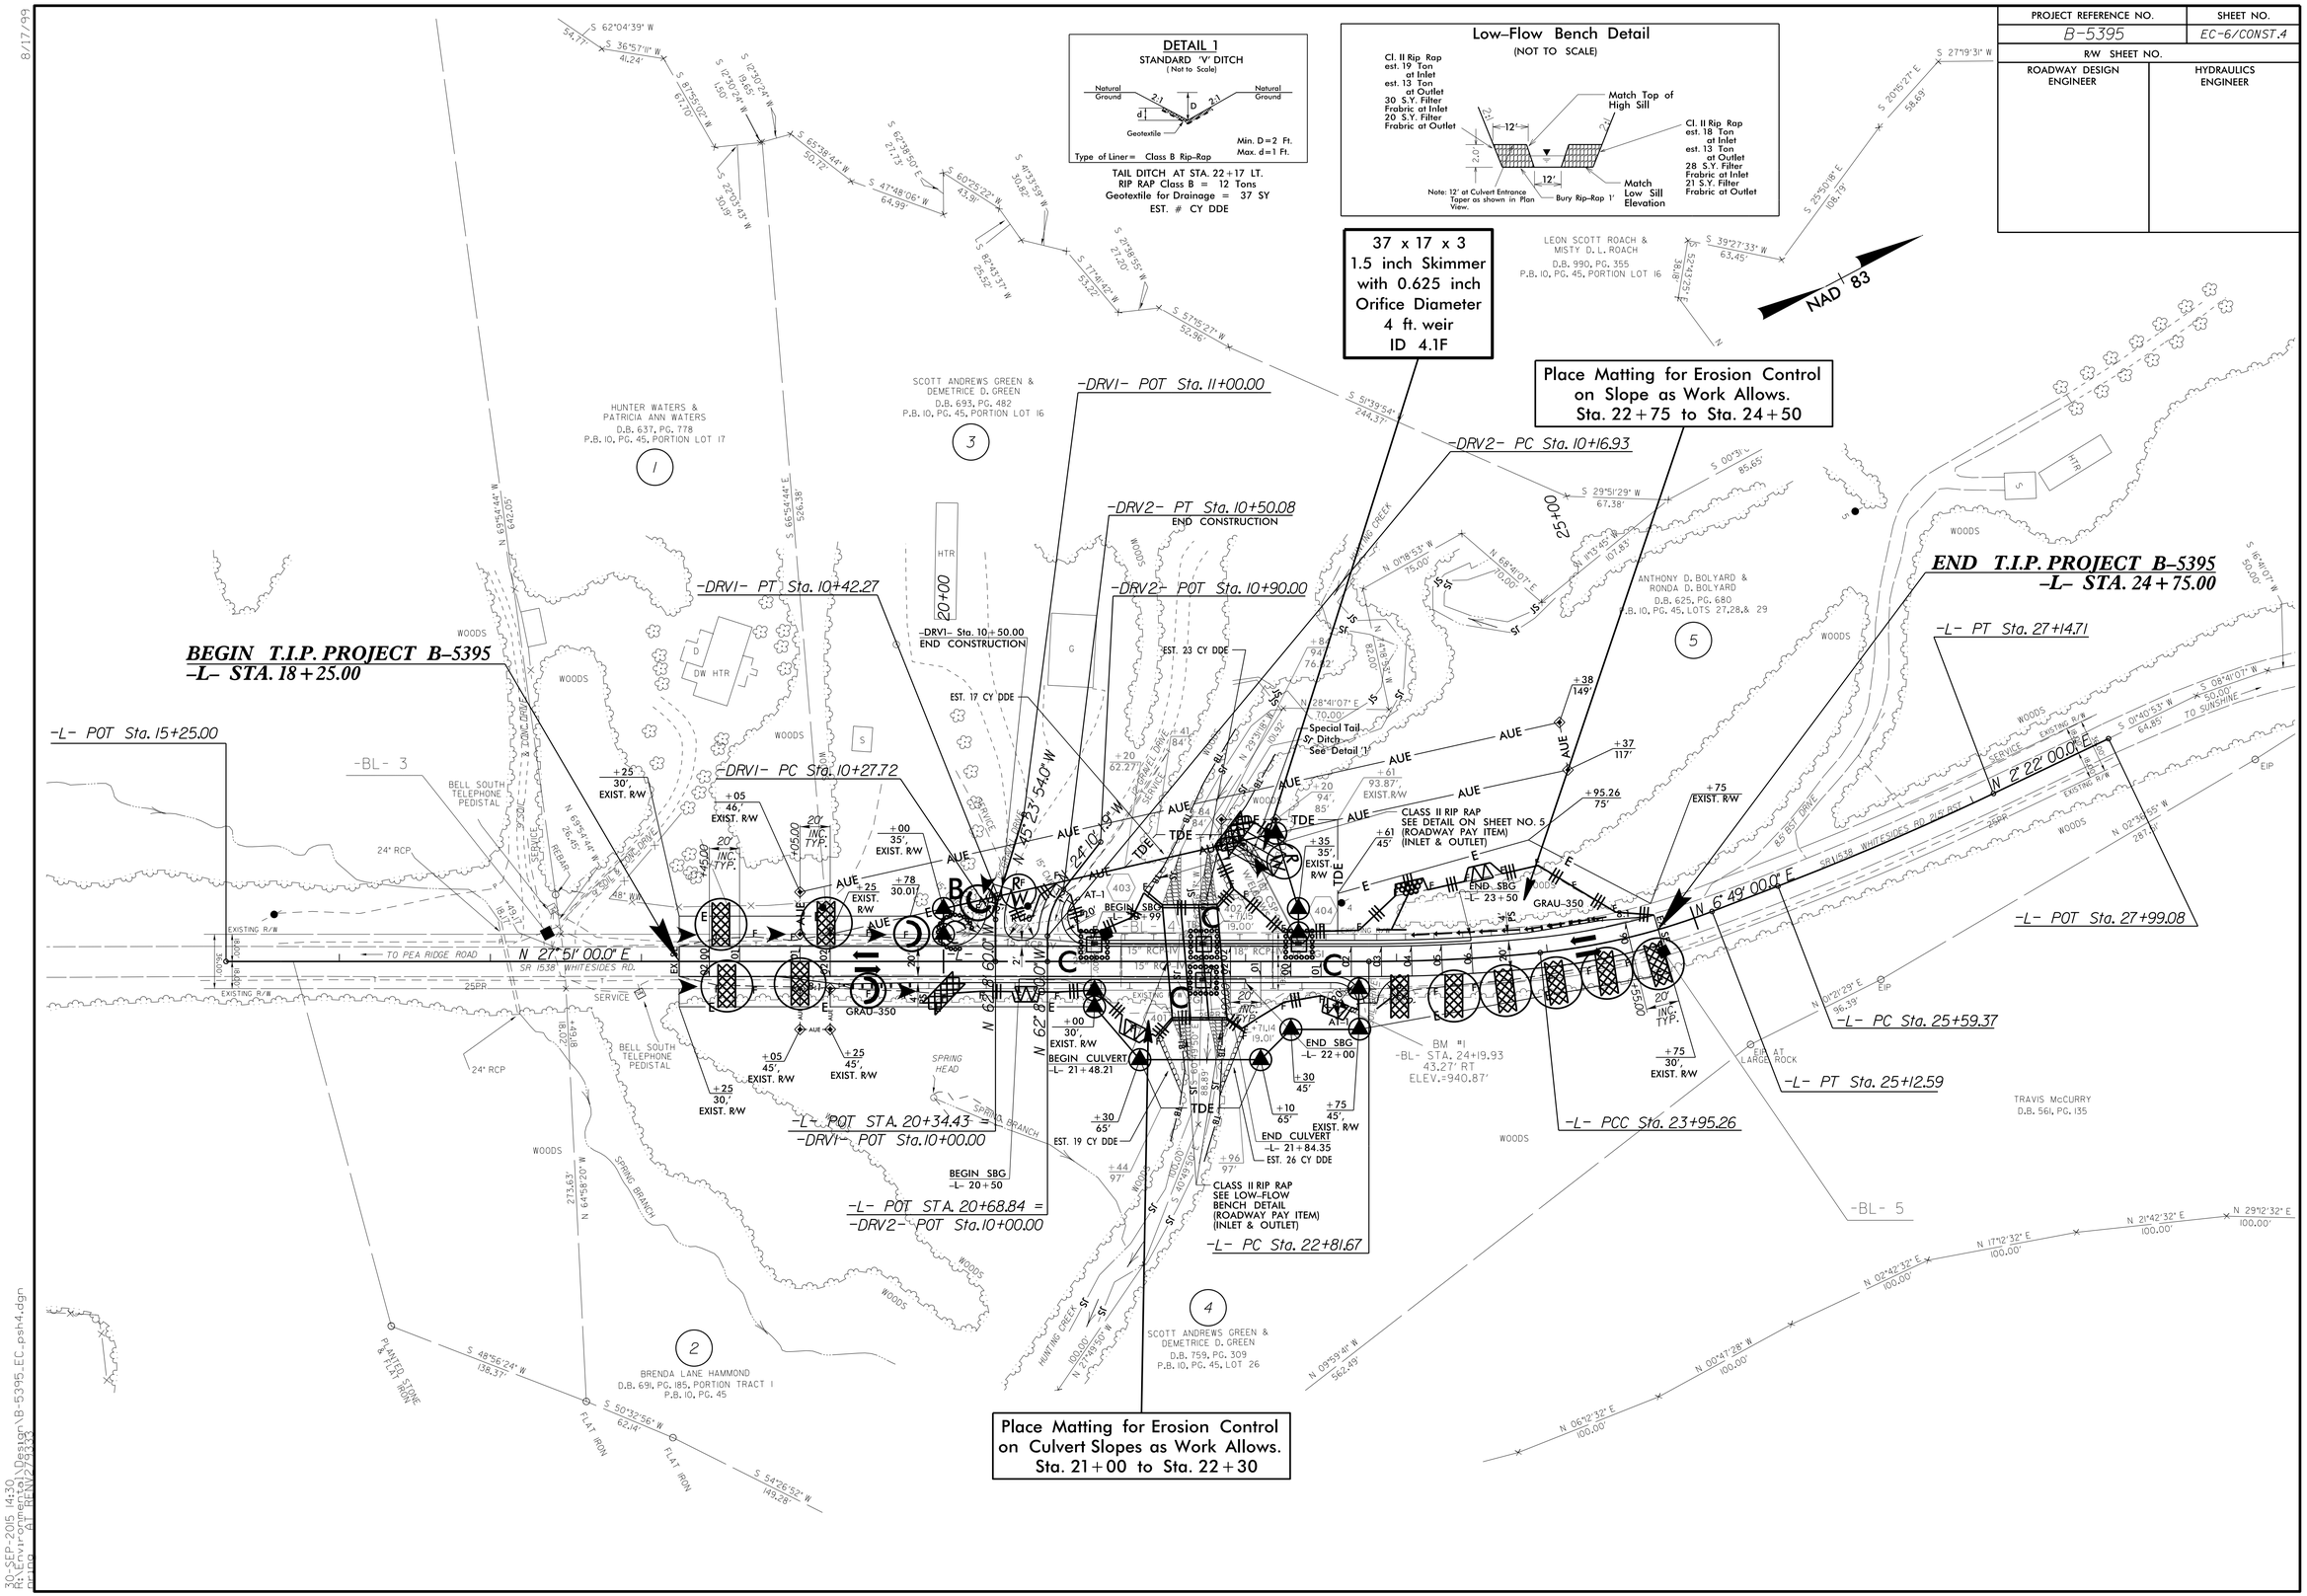

8/17/99

30-SEP-2015 14:30
R:\Devir*commercial\Design\B-5395_EC_psh4.dgn
Spring 01 (FEW/ZS33)