DocuSign Envelope ID: 9BFEBB92-FFFE-4506-85FC-738223216D52

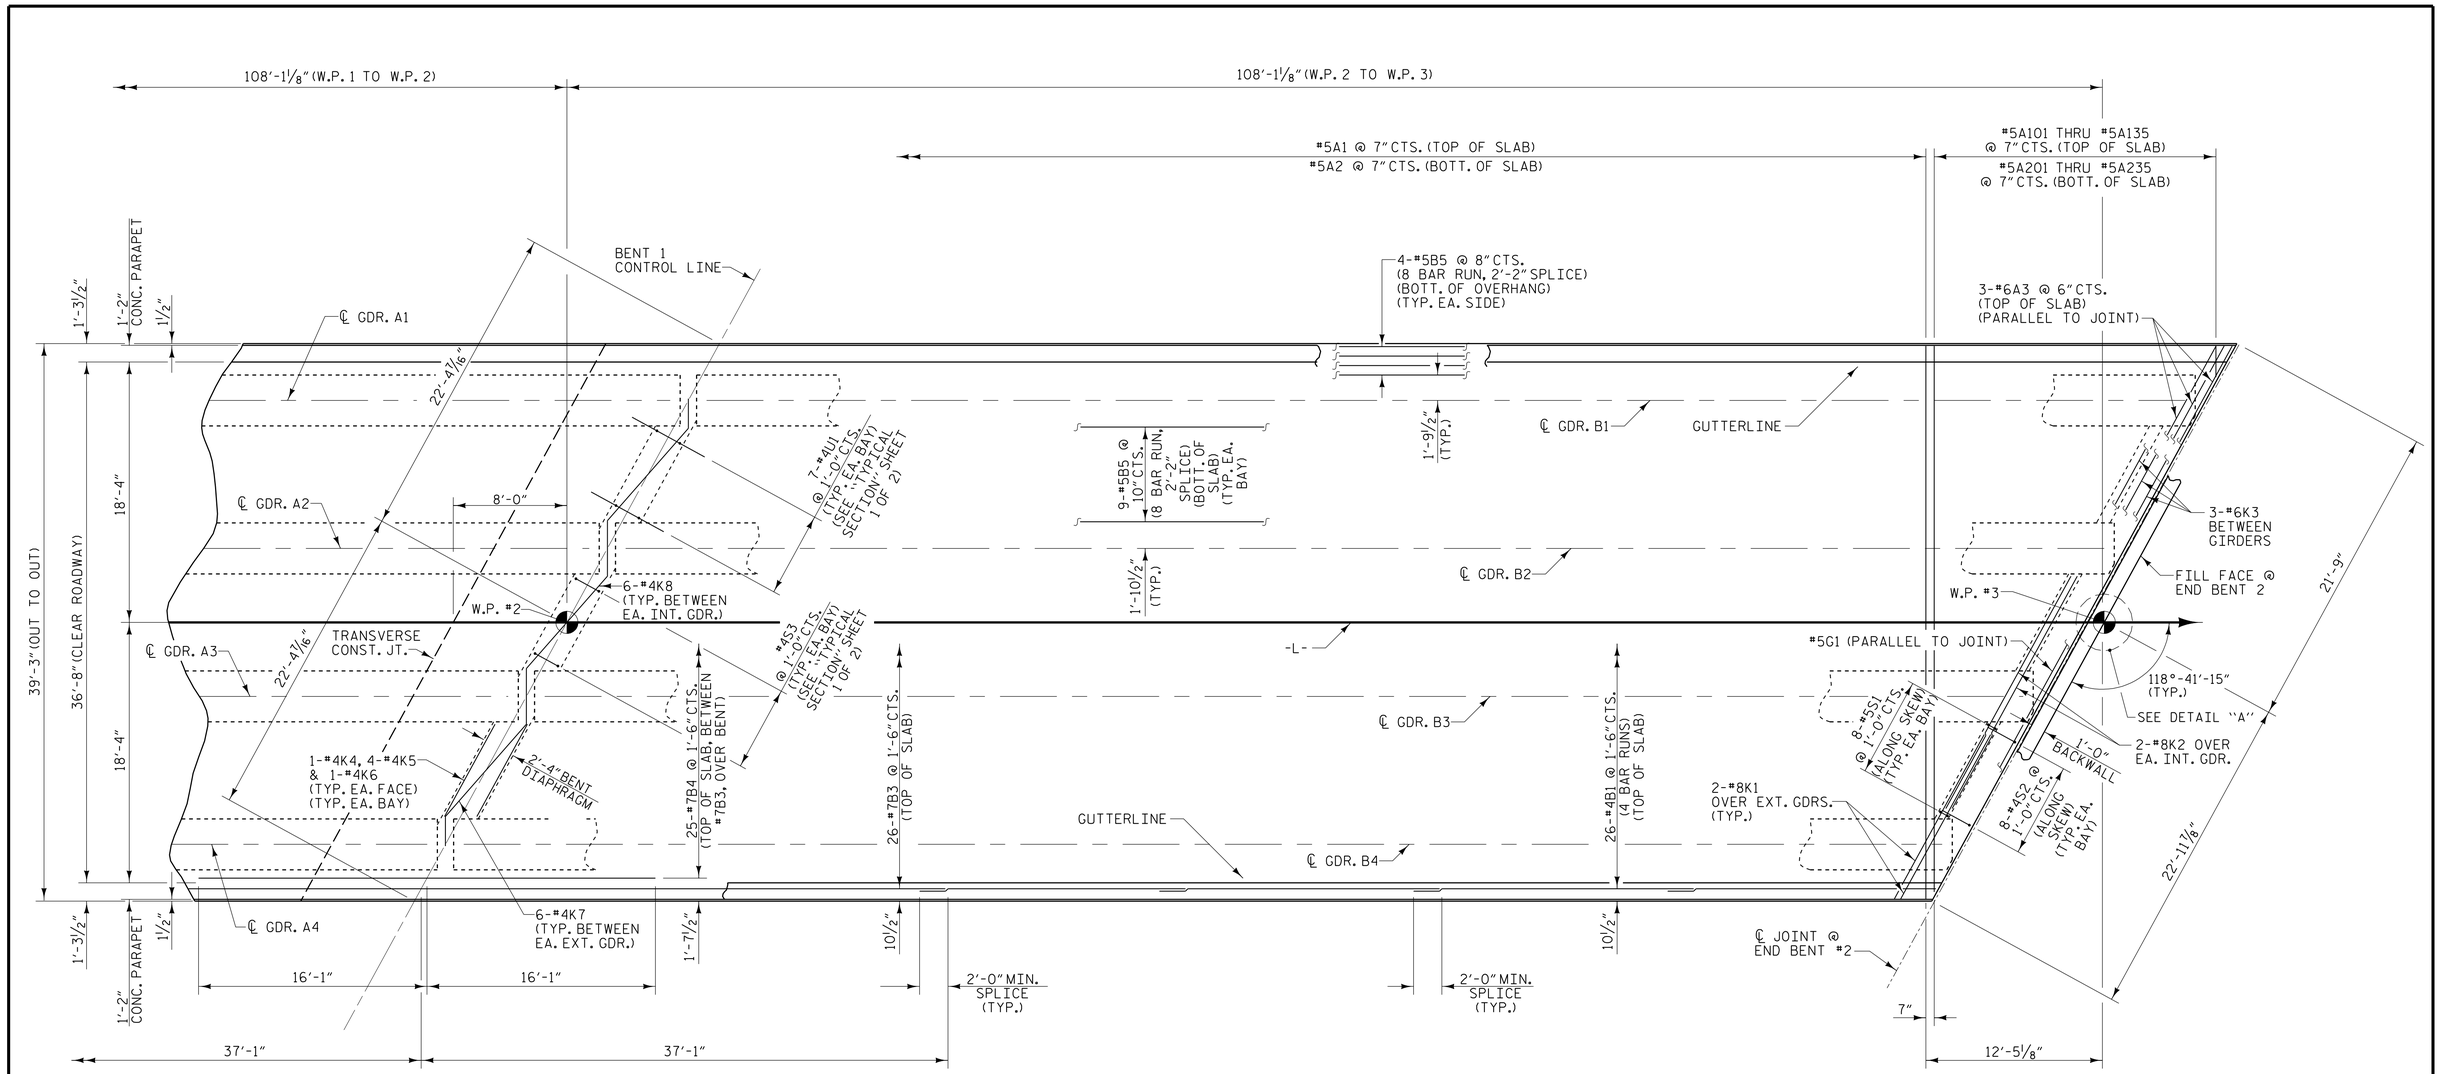

SPAN B

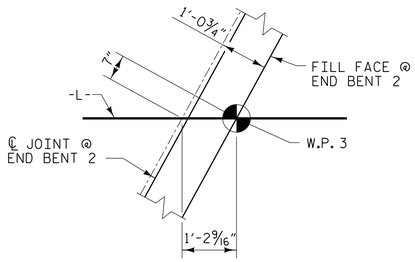

DETAIL A

NOTES

FOR BARRIER RAIL DETAILS AND REINFORCING STEEL, SEE "CONCRETE BARRIER RAIL" SHEET.

FOR POUR SEQUENCE AND TRANSVERSE CONSTRUCTION JOINT DETAIL, SEE "SUPERSTRUCTURE BILL OF MATERIAL".

PROJECT NO. W-5518

COLUMBUS COUNTY

STATION: 24+06.36 -L- POT

SHEET 2 OF 2

STATE OF NORTH CAROLINA
DEPARTMENT OF TRANSPORTATION
RALEIGH

SUPERSTRUCTURE

PLAN OF SPAN B

REVISIONS						SHEET NO.
NO.	BY:	DATE:	NO.	BY:	DATE:	S-8
1			3			TOTAL SHEETS
2			4			33

PLANS PREPARED BY:
MULKEY
ENGINEERS & CONSULTANTS
PO Box 33127
Raleigh, N.C. 27636
(919) 851-1912
(919) 851-1918 (FAX)
WWW.MULKEYINC.COM
NC LICENSE NO. C-1021

NORTH CAROLINA PROFESSIONAL ENGINEER L. KEVIN AUSTIN
Digitally signed by L. Kevin Austin
DN: cn=L. Kevin Austin, o=NCDOT, ou=Engineering, email=kaustin@ncdot.gov, c=US
Date: 2015.10.02 07:18:06 -04'00'
10/2/2015

DRAWN BY : W. B. ALLEN DATE : 12/14
CHECKED BY : Z. H. BROWN DATE : 1/15
DESIGN ENGINEER OF RECORD: L. K. AUSTIN DATE : 8/15

10/2/2015 1:56:03 PM R:\Structures\W5518_SMU_S2_0.dgn