DocuSign Envelope ID: 903C6550-46D7-4088-AC66-D7FE1ADABD2F

PROJECT REFERENCE NO.	SHEET NO.
R-5605	PMP-5A

APPROVED: DocuSigned by: James Voso 140F0B037BE041F...

DATE: 12/21/2015

SEAL

NORTH CAROLINA PROFESSIONAL SEAL 022599 ENGINEER JAMES B. VOSO

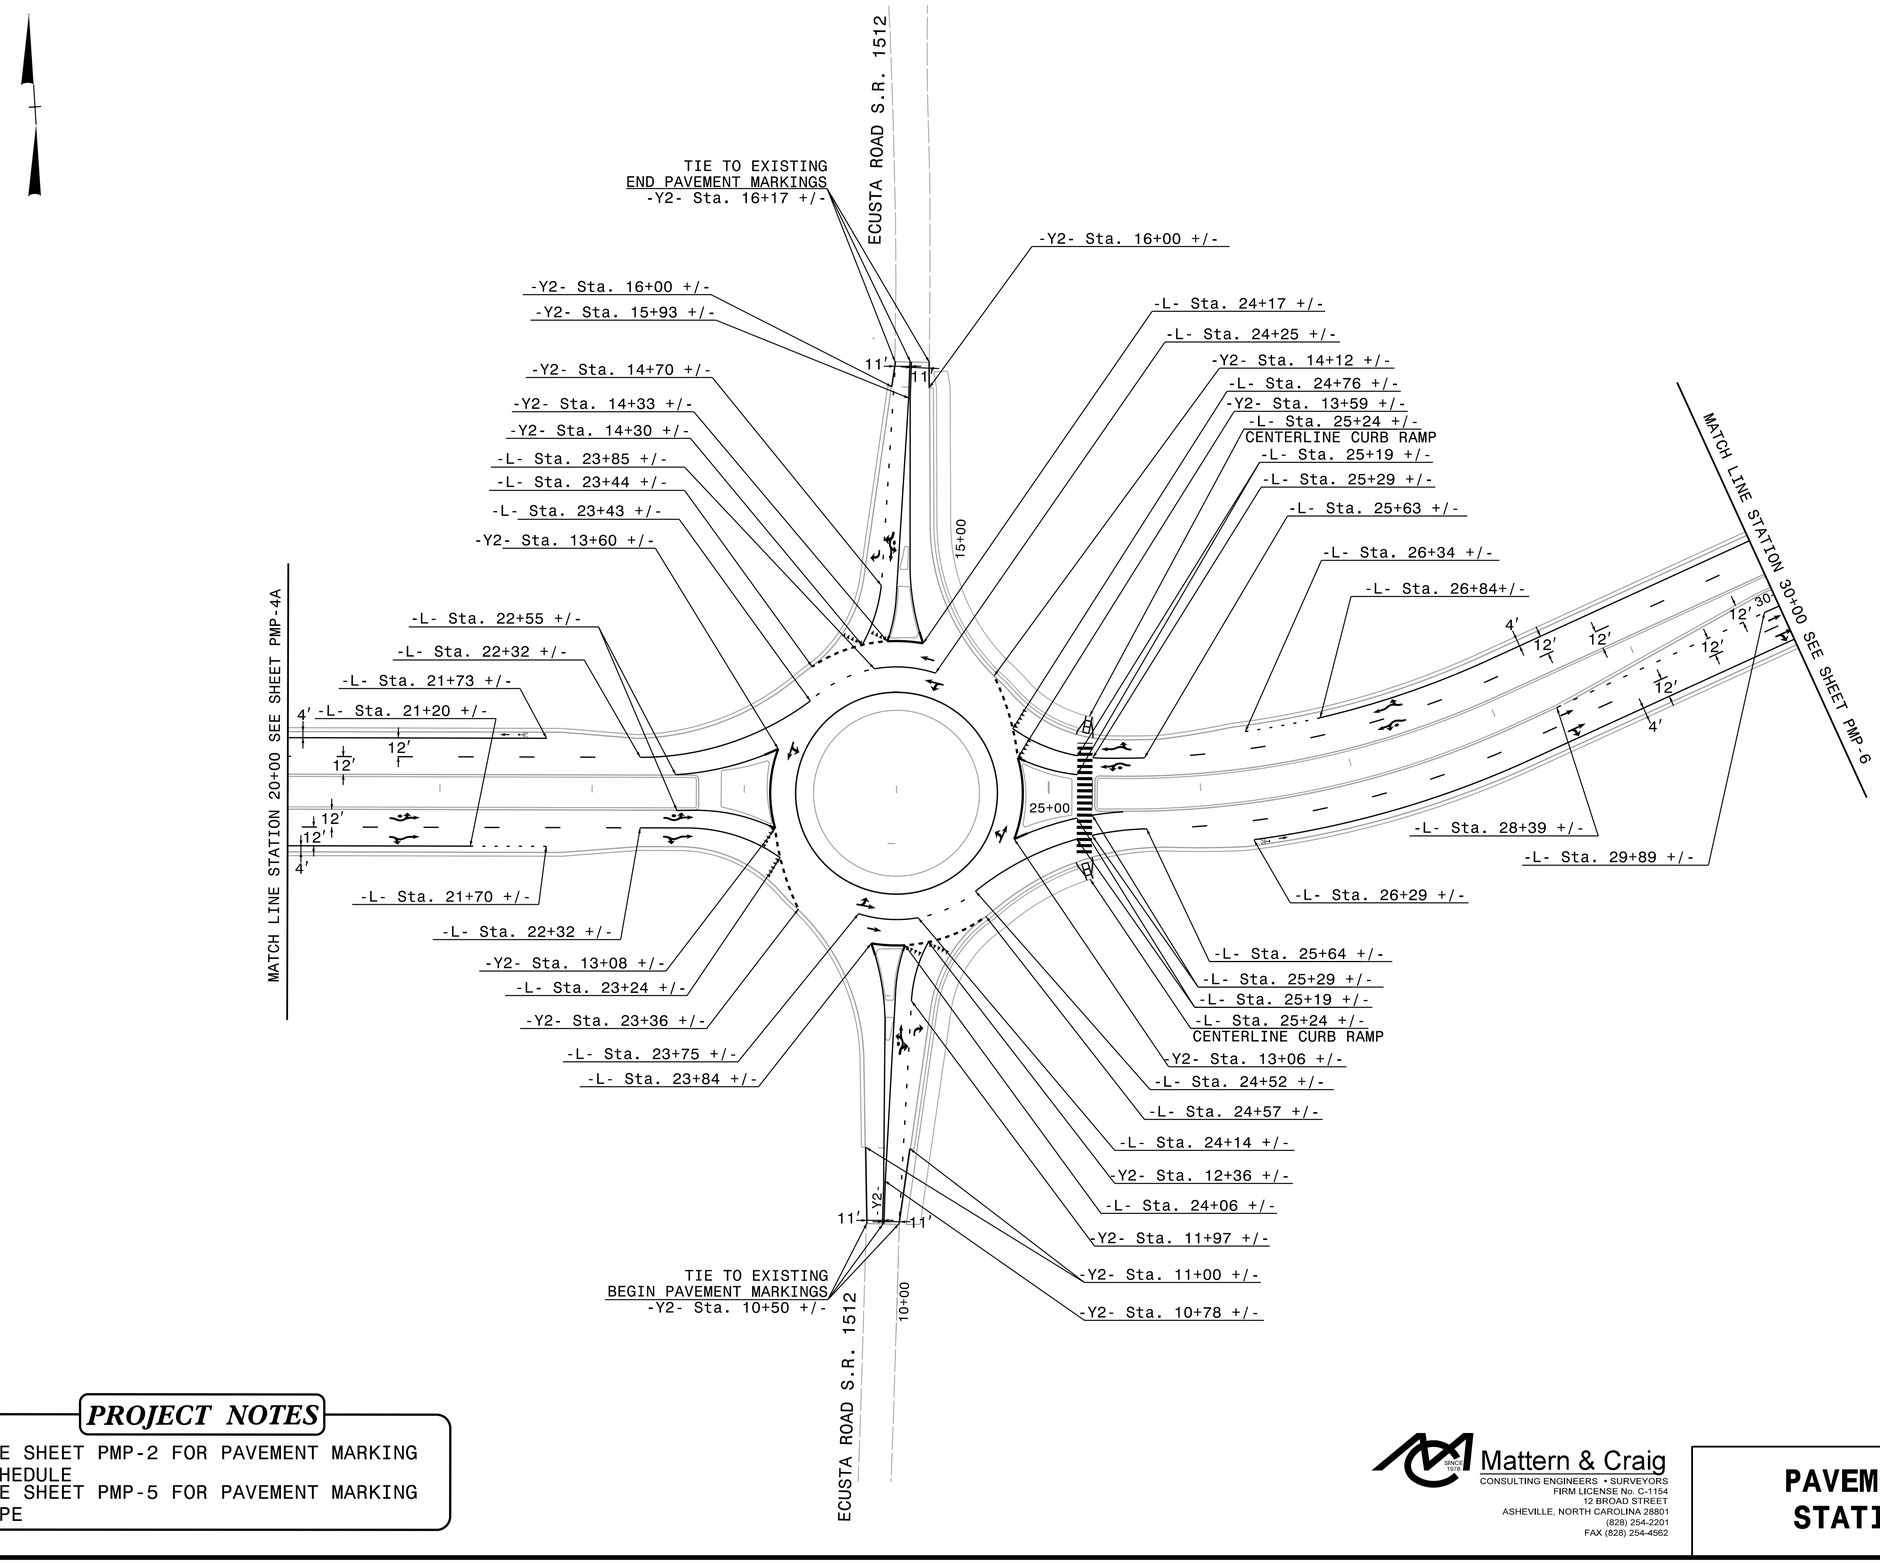

PROJECT NOTES

SEE SHEET PMP-2 FOR PAVEMENT MARKING SCHEDULE
SEE SHEET PMP-5 FOR PAVEMENT MARKING TYPE

GRAPHIC SCALE
25' 0' 25' 50'
100'
PLANS

Mattern & Craig
CONSULTING ENGINEERS • SURVEYORS
FIRM LICENSE No. C-1154
12 BROAD STREET
ASHEVILLE, NORTH CAROLINA 28801
(828) 254-2201
FAX (828) 254-4562

PAVEMENT MARKING STATIONING PLAN

i:39:08 PM
R:\3380 DRV Connector Road\Davidson River Village\Traffic\Signing\CADD\Signing Layout Plans\R-5605_PMP_psh_5a.dgn
bgrass