PROJECT REFERENCE NO.	SHEET NO.
I-5741	4
R/W SHEET NO.	

ROADWAY DESIGN ENGINEER
NORTH CAROLINA PROFESSIONAL ENGINEER SEAL 025499 William A. Blanton
1/5/2016
DocuSigned by: William A. Blanton
CC86371B19FC44D...

HYDRAULICS ENGINEER
NORTH CAROLINA PROFESSIONAL ENGINEER SEAL 022000 Galen Cail
1/7/2016
DocuSigned by: Galen Cail
05F097D904114D5...

8/17/99

REVISIONS

1/7/2016

1/7/2016

DOCUMENT NOT CONSIDERED FINAL
UNLESS ALL SIGNATURES COMPLETED

NAD 83/2011

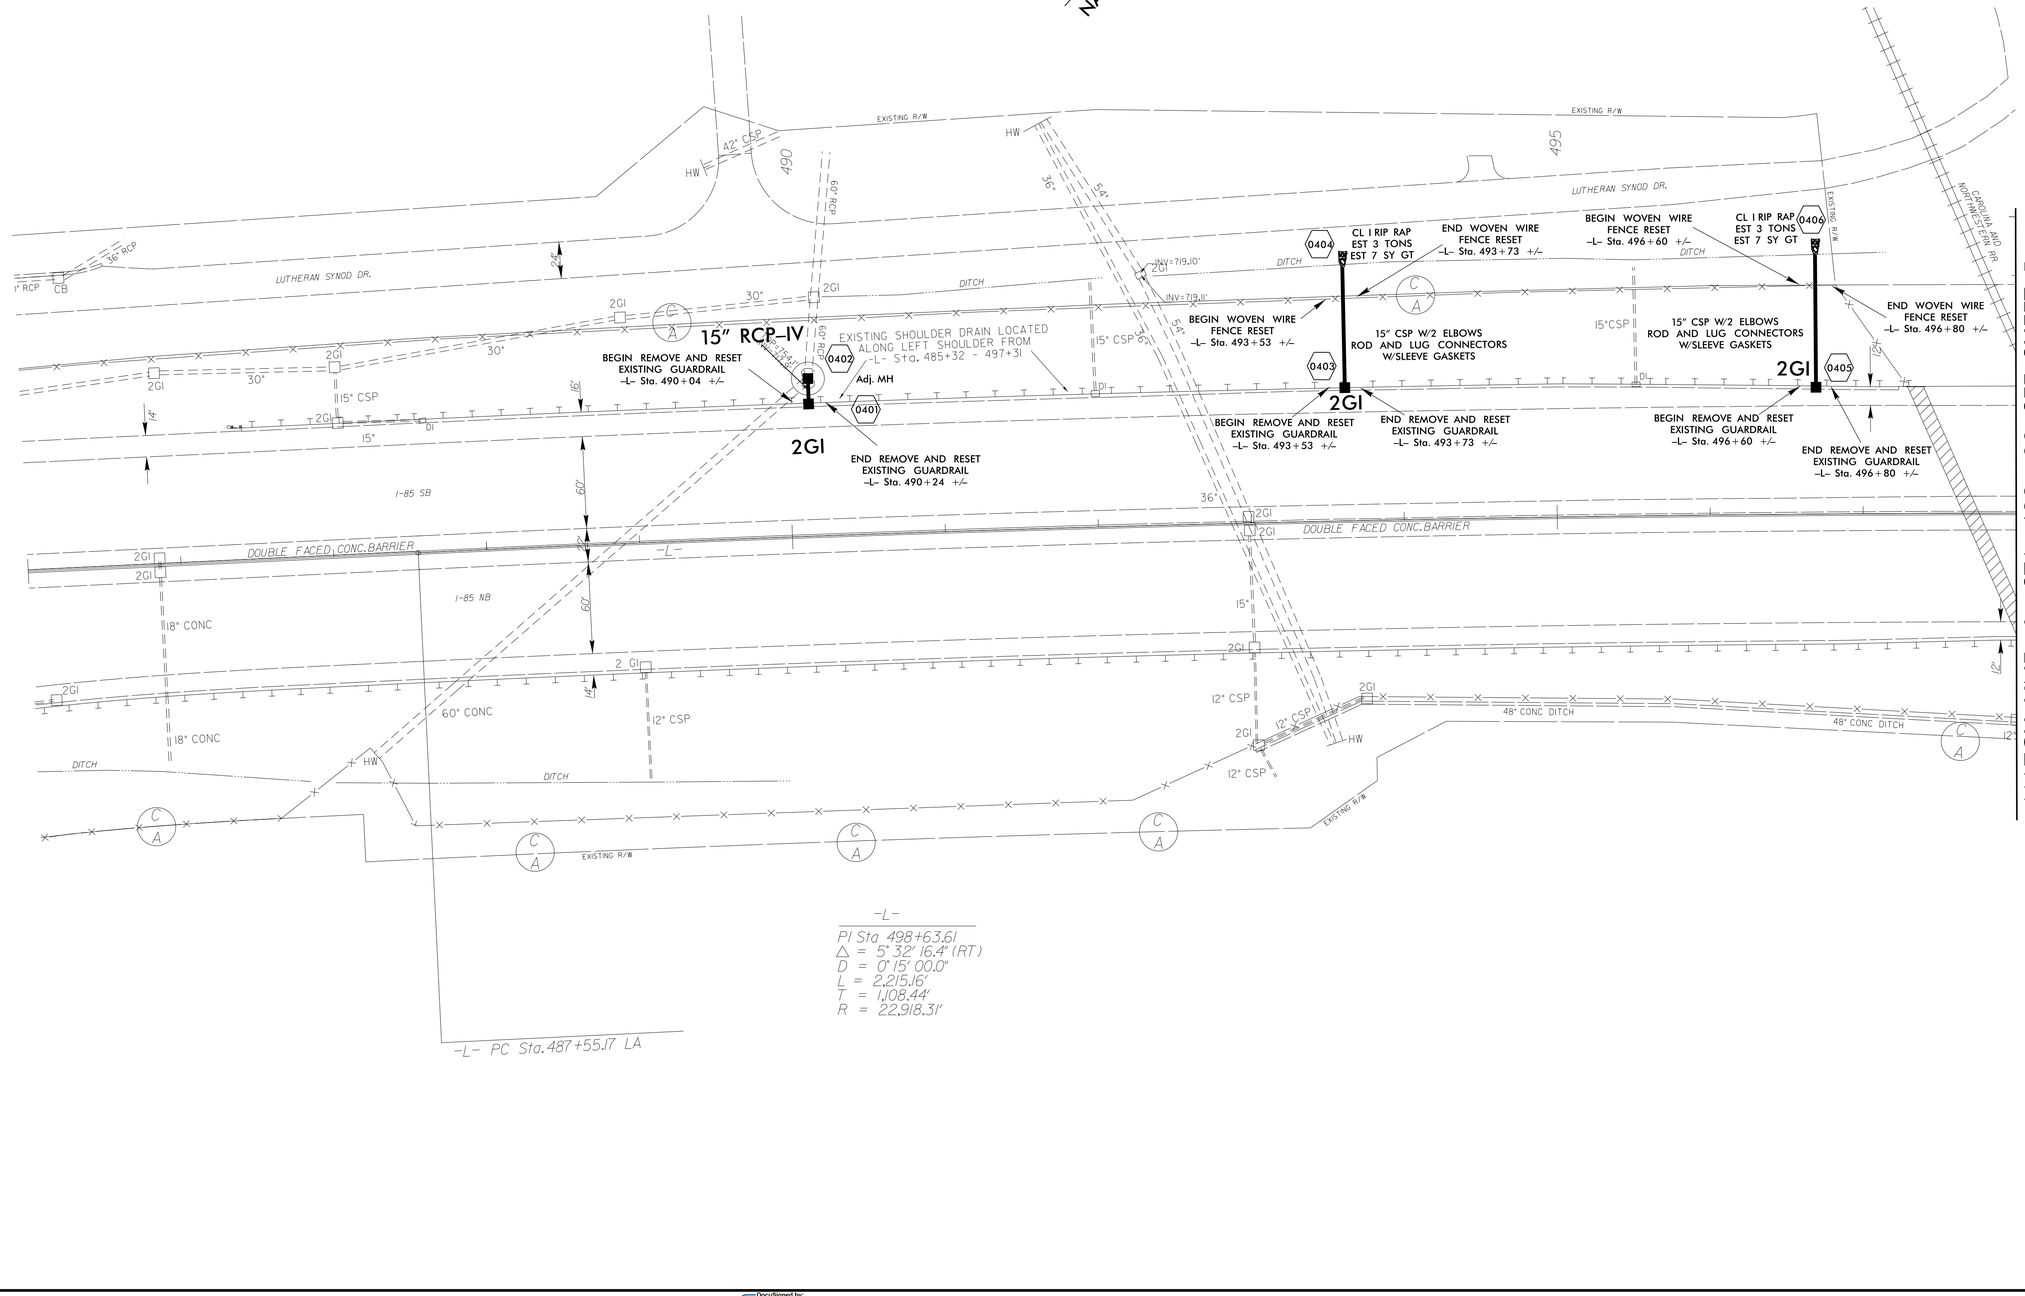

29-DEC-2015 14:56
C:\Users\jcrenshaw\Desktop\15505-I 85-Rowan\Plansheets\15505_ddc_psh4.dgn
$$$$USERNAME$$$$

DocuSigned by: Galen Cail