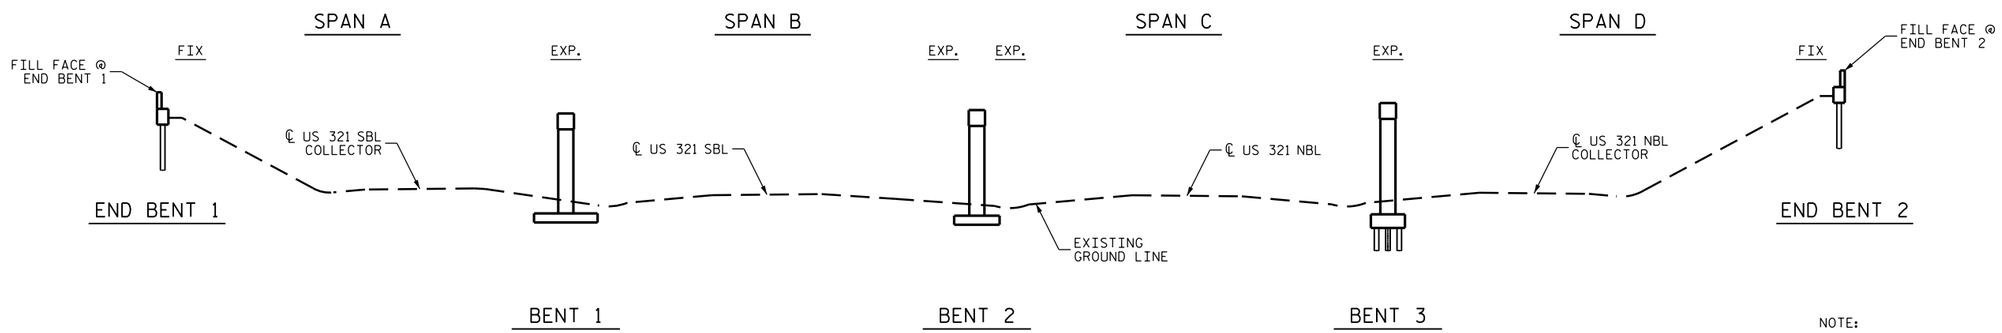

SECTION ALONG ℄ OF ROADWAY

NOTE:

THE PROFILE INFORMATION IS TAKEN FROM THE ORIGINAL PLANS AND THE ROUTINE INSPECTION REPORT DATED 02/14/2015.

BRIDGE ORIENTATION CONFORMS TO EXISTING BRIDGE PLANS. ORIENTATION OF INSPECTION REPORTS MAY VARY.

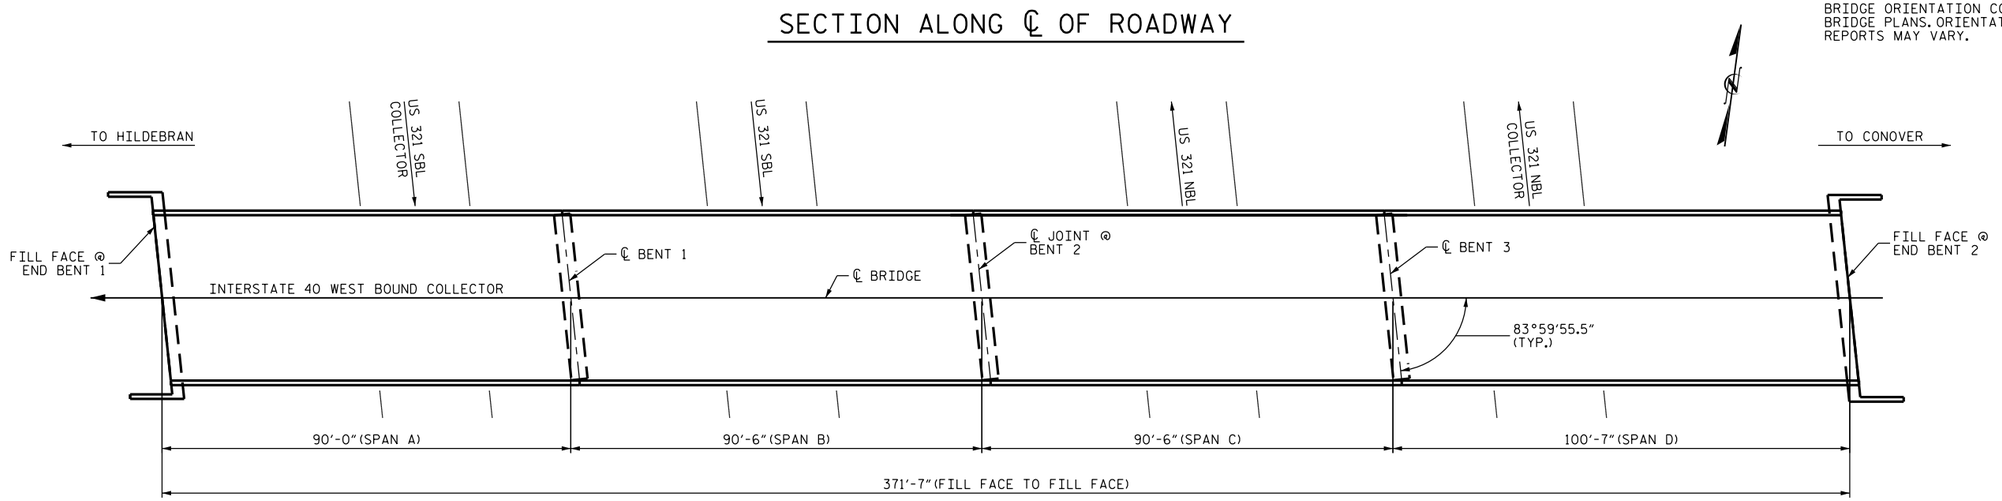

PLAN

SCOPE OF WORK

- CLEAN AND PAINT STEEL GIRDERS AND BEARINGS.

PROJECT NO. BP-5500D
CATAWBA COUNTY
BRIDGE NO. 106
SHEET 5 OF 5

DocuSigned by:
John A. Yannaccone
7BC36E9C...

NORTH CAROLINA PROFESSIONAL SEAL 32492 ENGINEER JOHN A. YANNACCONE

1/12/2016

STATE OF NORTH CAROLINA
DEPARTMENT OF TRANSPORTATION
RALEIGH

GENERAL DRAWING FOR BRIDGE ON I-40 WEST BOUND COLLECTOR OVER US 321

DOCUMENT NOT CONSIDERED FINAL UNLESS ALL SIGNATURES COMPLETED

REVISIONS						SHEET NO.
NO.	BY:	DATE:	NO.	BY:	DATE:	S-6
1			3			TOTAL SHEETS
2			4			12

DRAWN BY : R.PUTEK DATE : 07/15
CHECKED BY : J.YANNACCONE DATE : 07/15

12-JAN-2016 11:47
R:\Structures\Final Drawings\BP-5500_CATAWBA-77-78-104-106_SD_GD.dgn
jayannaccone