PROJECT REFERENCE NO.	SHEET NO.
2016CPT.05.08.10731J, etc.	1
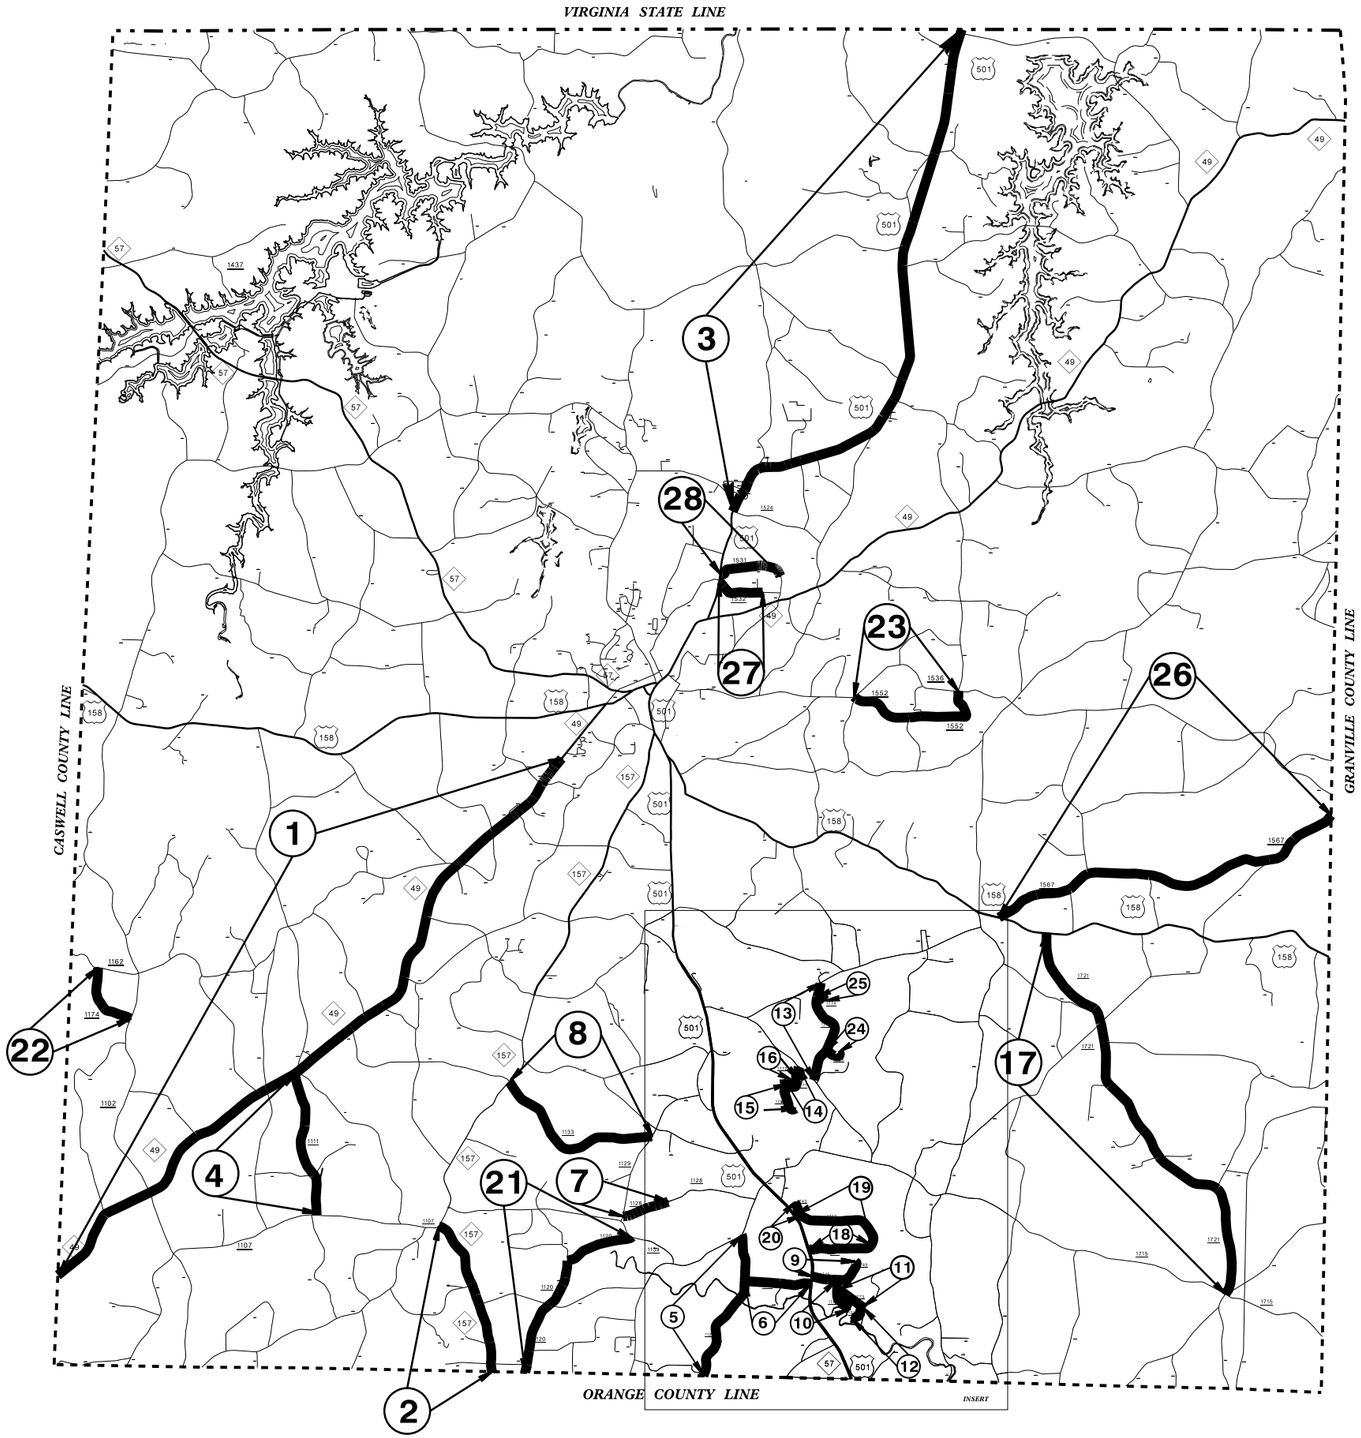
2016 – 2017 PERSON COUNTY RESURFACING