PROJ. REFERENCE NO.	SHEET NO.
I-5756	TMP-7

TEMPORARY PAVEMENT MARKING/MARKER LEGEND	
(P4)	PAINT - WHITE STOP BAR (24")

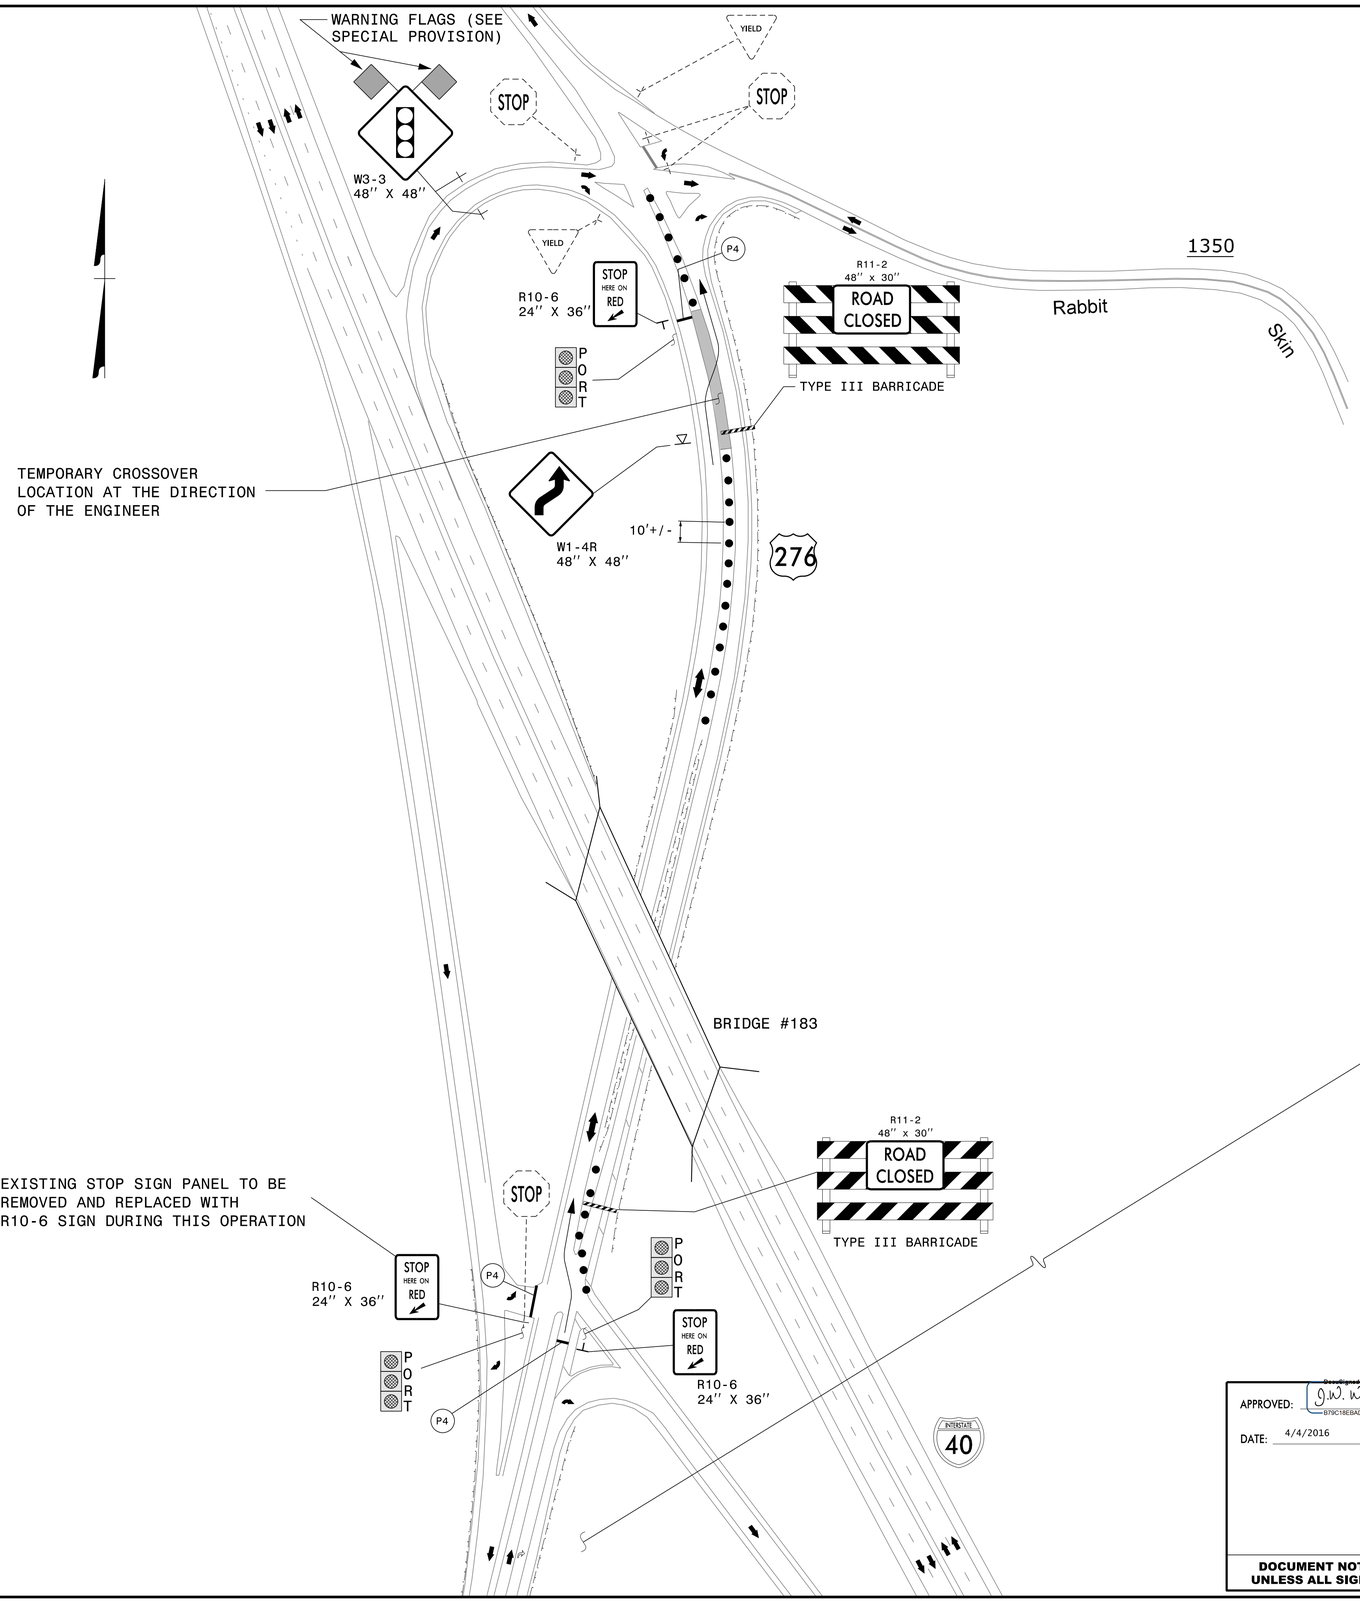

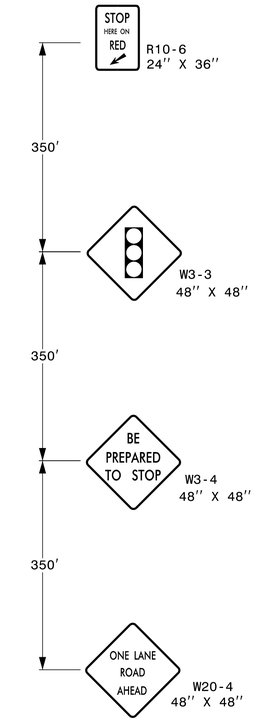

US 276 NORTHBOUND TRAFFIC ADVANCE WARNING SIGNS

APPROVED: DocuSigned by: J.W. Woolard, Jr. B79C18EBADB64427...

DATE: 4/4/2016

NORTH CAROLINA PROFESSIONAL SEAL 019862 ENGINEER J.W. WOOLARD JR.

DOCUMENT NOT CONSIDERED FINAL UNLESS ALL SIGNATURES COMPLETED

DIVISION OF HIGHWAYS STATE OF NORTH CAROLINA DEPARTMENT OF TRANSPORTATION WORK ZONE TRAFFIC CONTROL

CLOSING EXISTING US-276 NB LANE AT BRIDGE # 183

4/4/2016
P:\TIPProjects-I\5756\Traffic\TrafficControl\TCP\I5756_TC_TMP_07.dgn
User:rmgarrett