PROJECT REFERENCE NO.	SHEET NO.
2016CPT.06.07.J026I.J.etc	9

HARNETT COUNTY
RESURFACING SPRING 2016

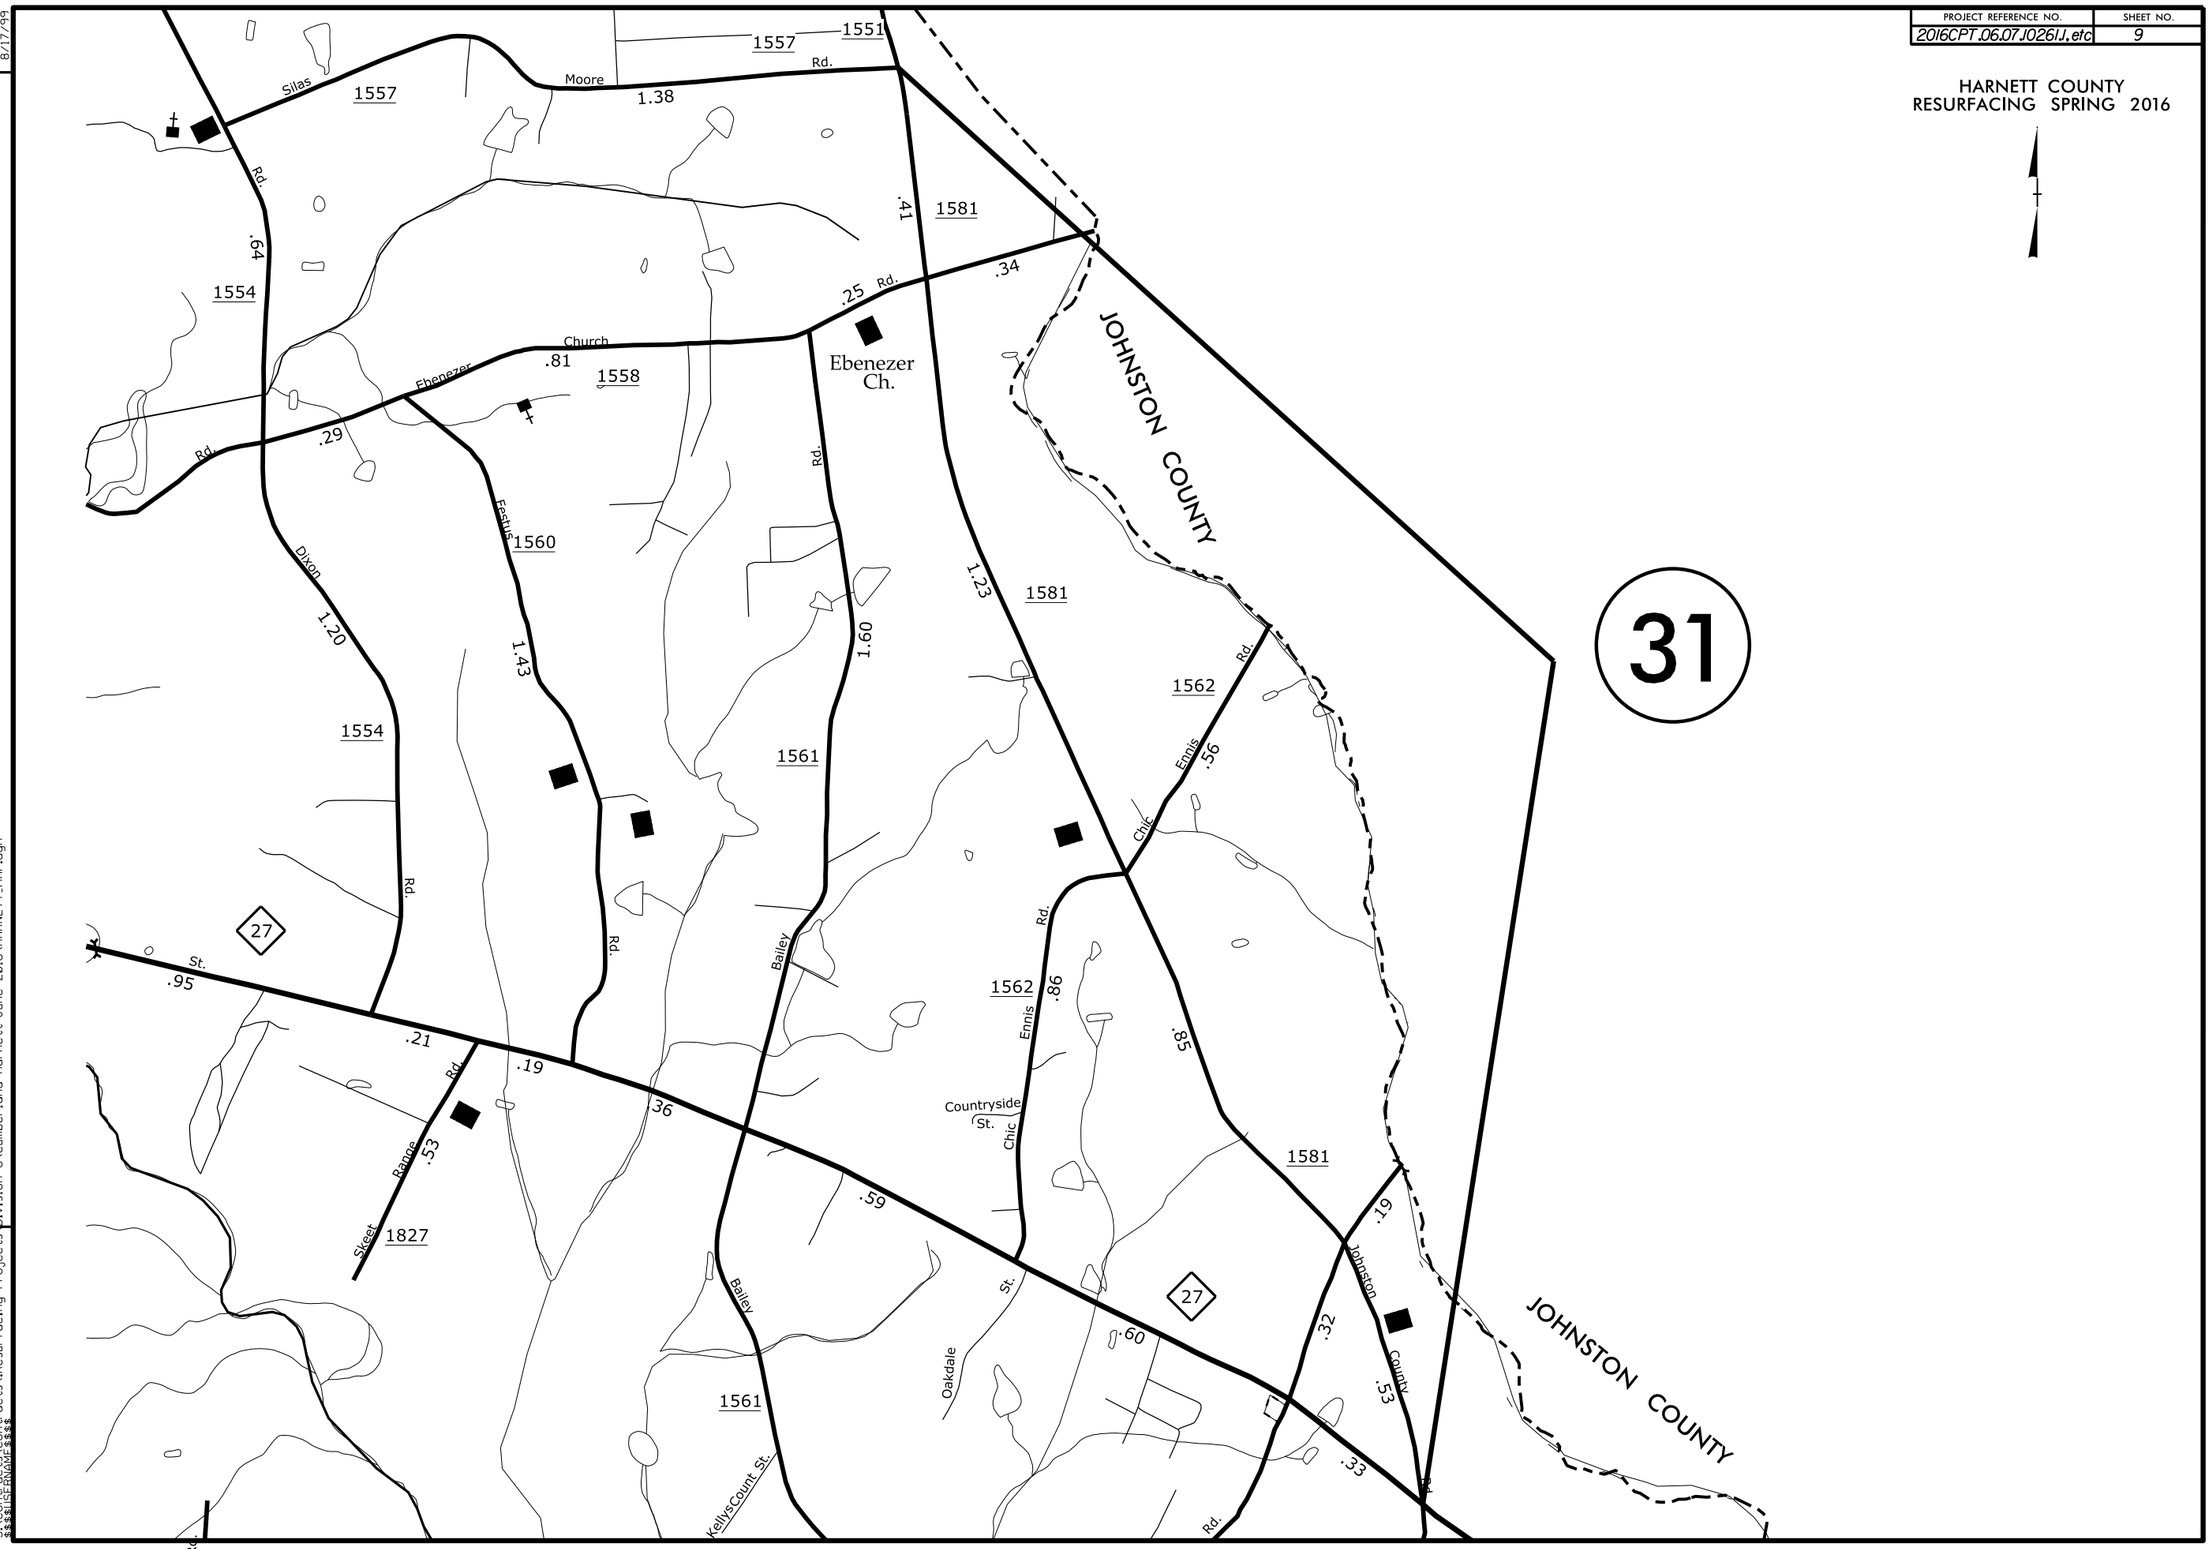

REVISIONS

8/17/99

26-APR-2016 11:31
S:\Contracts\Contracts\Resurfacing Projects\Division 6\Cumberland Harnett June 2016\HARNETT_MAP.dgn
$$$$USERNAME$$$$