PROJECT REFERENCE NO.	SHEET NO.
U-3308	UC-24

PREPARED IN THE OFFICE OF:
Kimley»Horn
P.O. BOX 33068
RALEIGH, NORTH CAROLINA 27636-3068
PHONE: (919) 677-2000
FAX: (919) 677-2050
PE NO. F-0102

DESIGNED BY: DGB
DRAWN BY: JGB
CHECKED BY: KFC
APPROVED BY: JJW
REVISED:

NORTH CAROLINA DEPARTMENT OF TRANSPORTATION
UTILITIES ENGINEERING SEC.
PHONE: (919) 707-6690
FAX: (919) 250-4151

NORTH CAROLINA PROFESSIONAL SEAL 030056 ENGINEER JEFFREY WAYNE JOHNSON
5/27/2015

UTILITY CONSTRUCTION PLANS ONLY

UTILITY CONSTRUCTION

ALL WATER AND SEWER LINES SHALL BE DUCTILE IRON PIPE
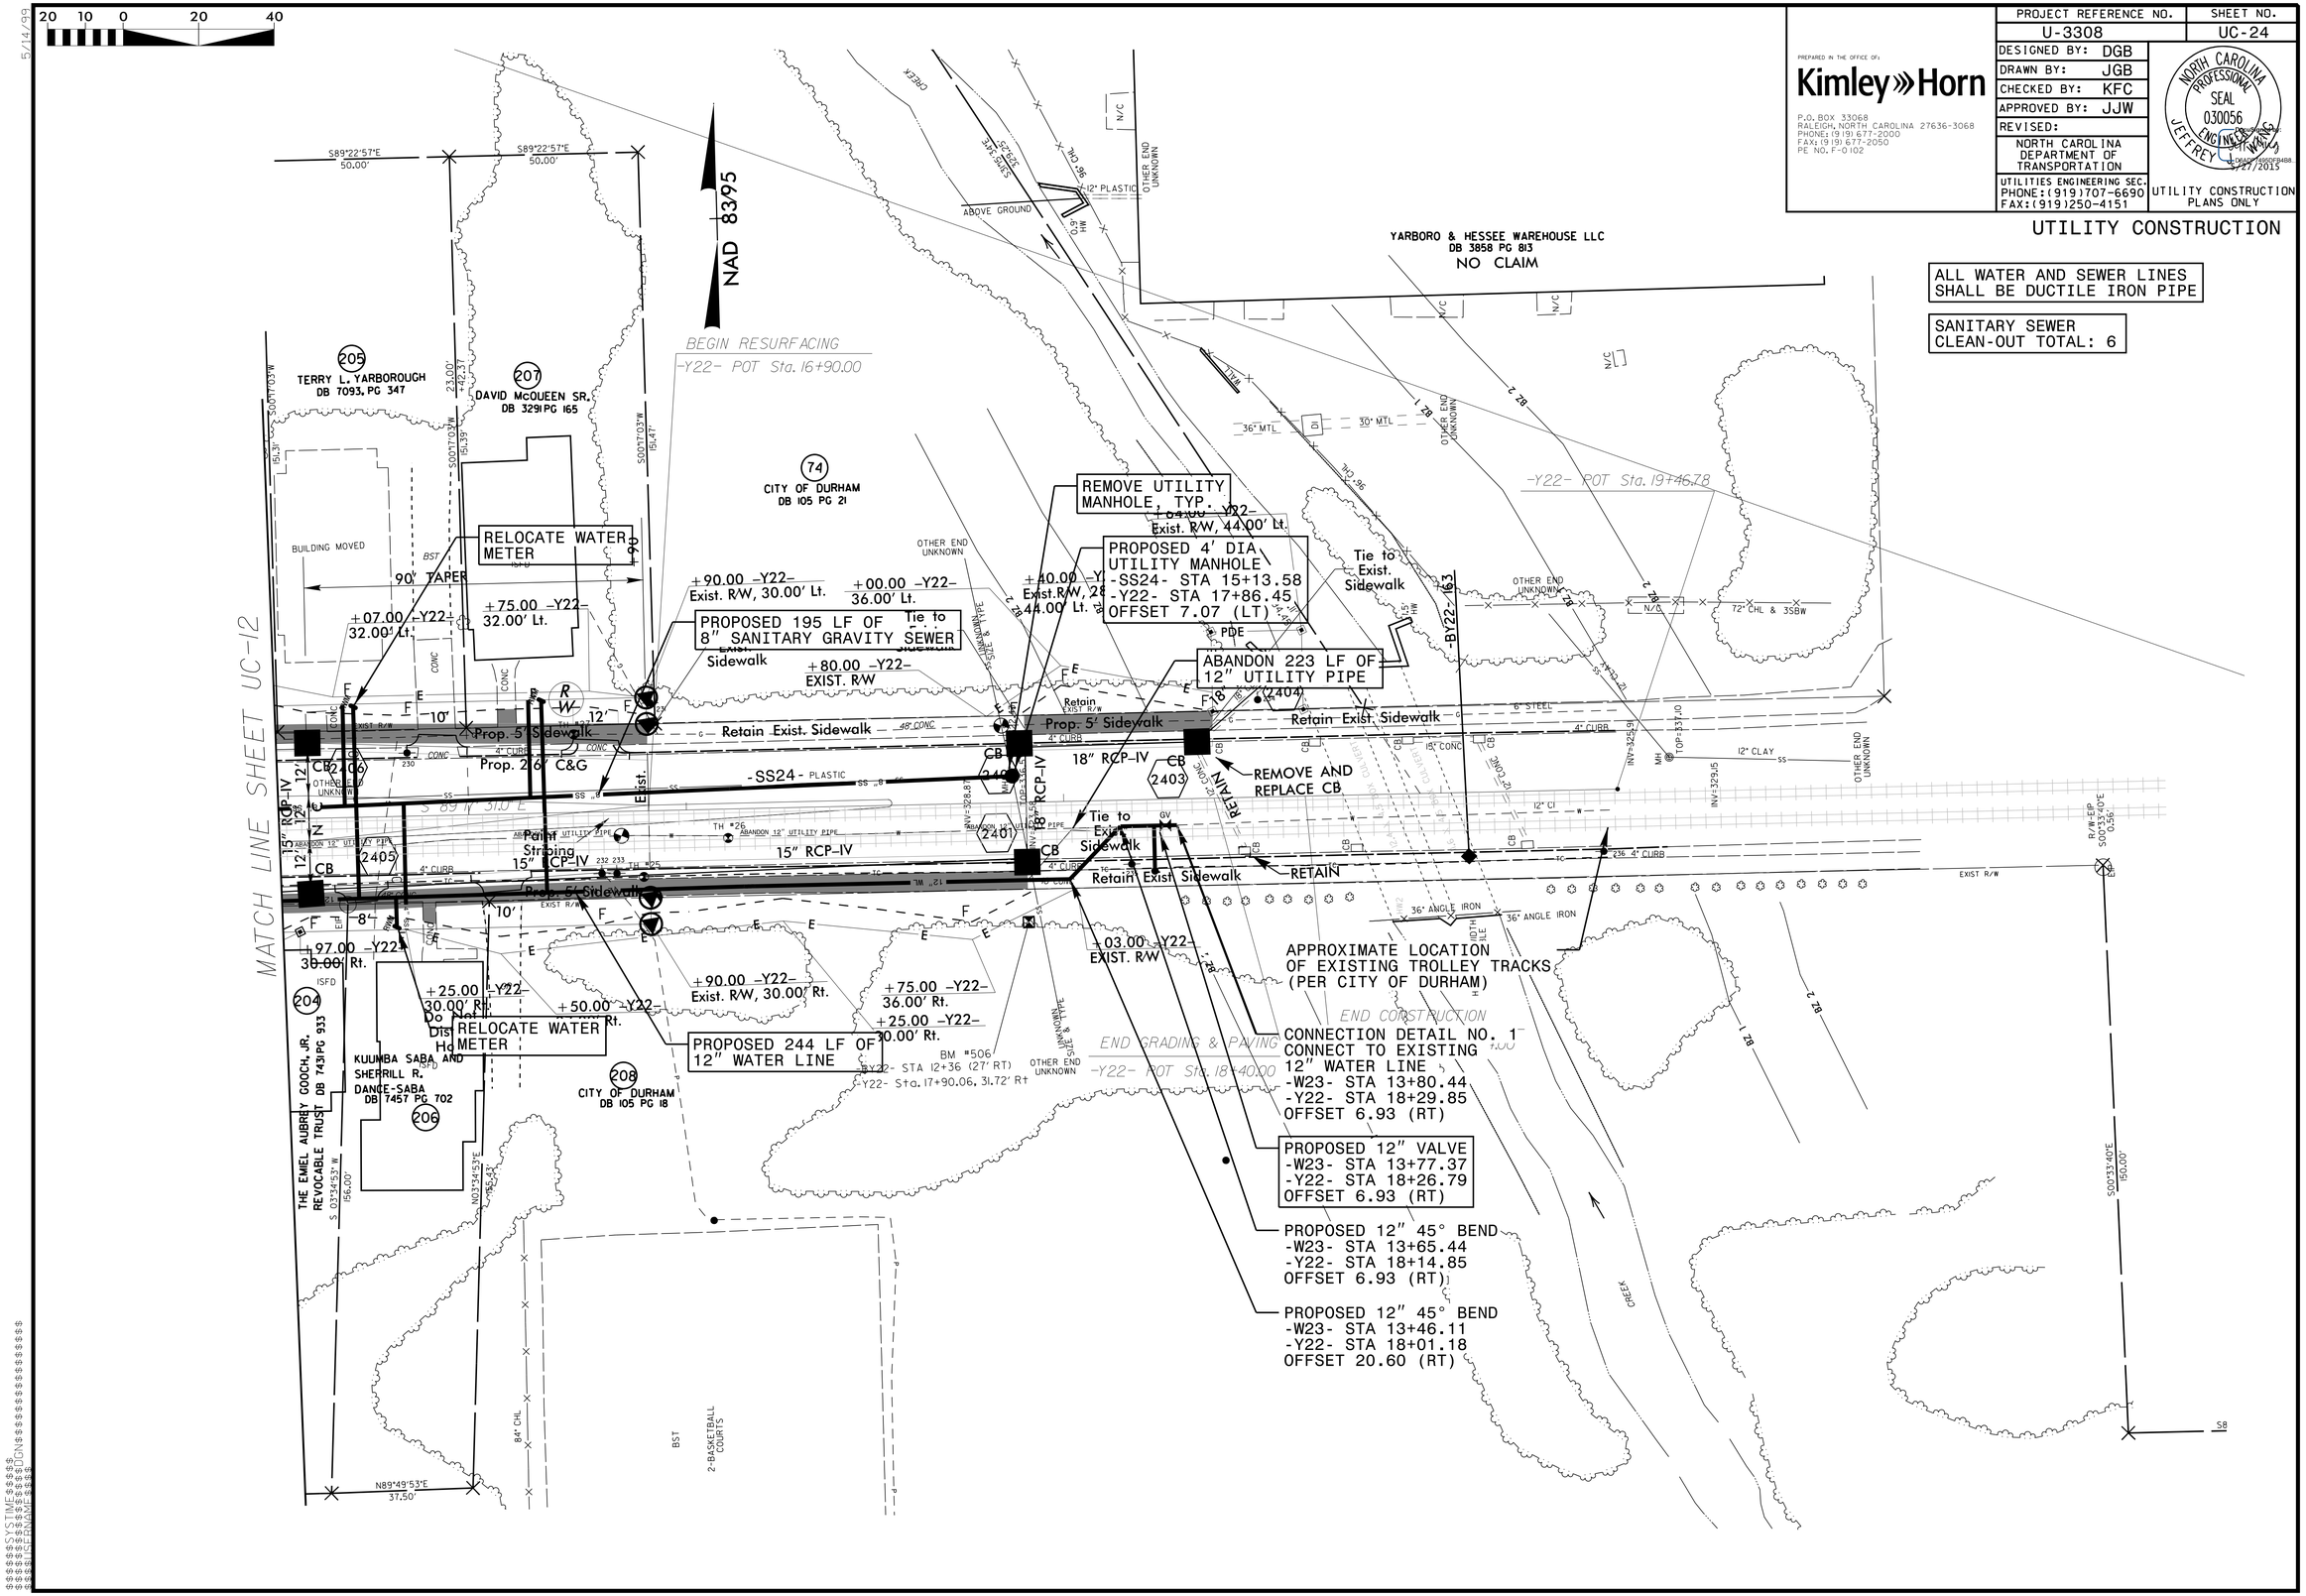
SANITARY SEWER CLEAN-OUT TOTAL: 6