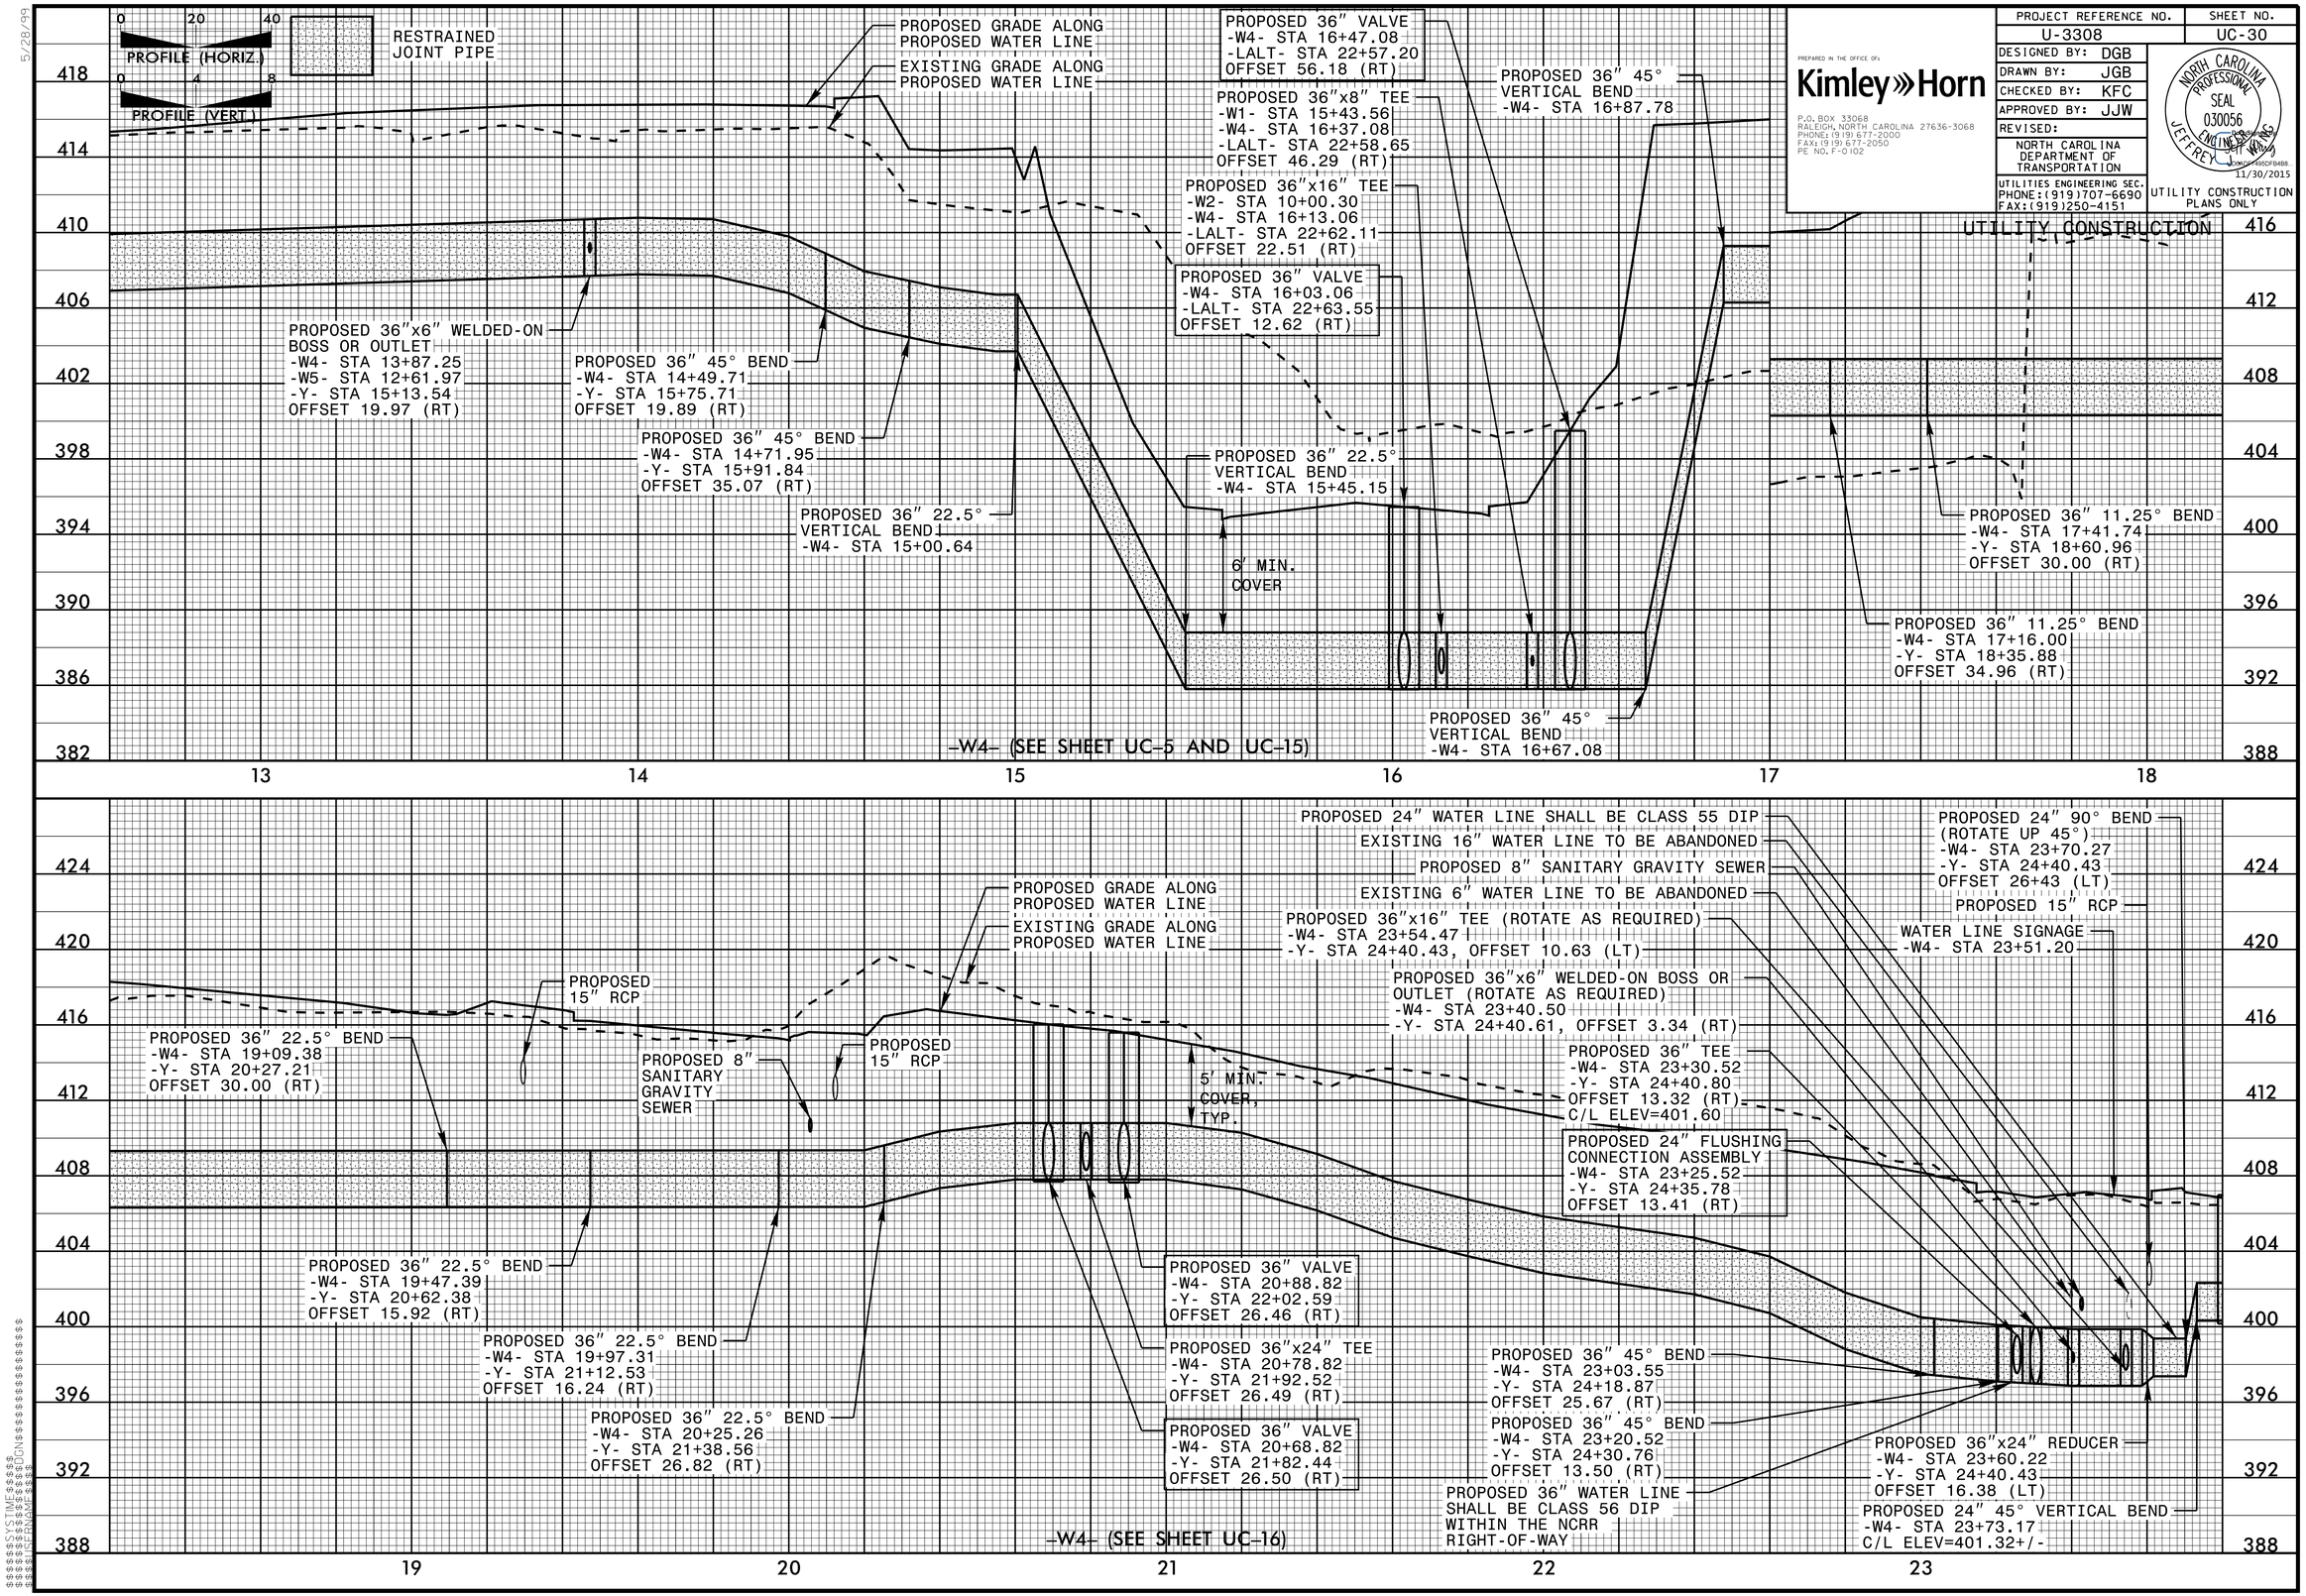

PREPARED IN THE OFFICE OF:
Kimley»Horn
P.O. BOX 33068
RALEIGH, NORTH CAROLINA 27636-3068
PHONE: (919) 677-2000
FAX: (919) 677-2050
PE NO. F-0102

PROJECT REFERENCE NO.	SHEET NO.
U-3308	UC-30
DESIGNED BY: DGB	
DRAWN BY: JGB	
CHECKED BY: KFC	
APPROVED BY: JJW	
REVISED:	
NORTH CAROLINA DEPARTMENT OF TRANSPORTATION	
UTILITIES ENGINEERING SEC. PHONE: (919) 707-6690 FAX: (919) 250-4151	UTILITY CONSTRUCTION PLANS ONLY

NORTH CAROLINA PROFESSIONAL SEAL 030056 ENGINEER JEFFREY J. WARREN
DocuSigned by: Jeff Warren 4DC0F8A85...
11/30/2015

5/28/99

SYSTIME$$$$ USER$$$$ DGN$$$$ FILE$$$$ PROJECT$$$$