| Project No. | Sheet No. |
|---|---|
| B-5121/B-5317 | Sig. 1.0 |

**CONTRACT: C203751 TIP PROJECT: B-5121 / B-5317**

STATE OF NORTH CAROLINA
DIVISION OF HIGHWAYS

# WAKE COUNTY

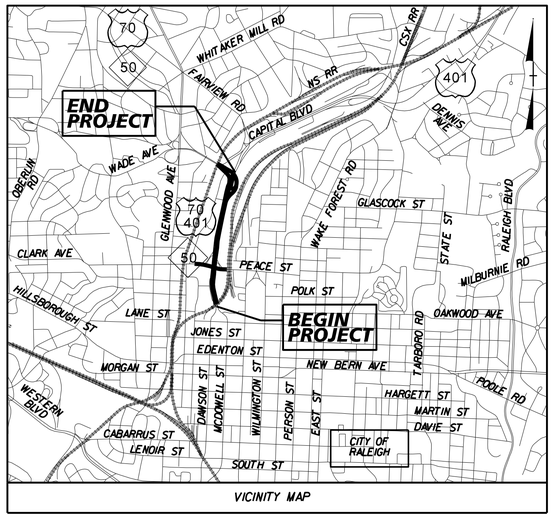


*LOCATION: BRIDGE NO. 227 ON US-70/US-401/NC-50 (CAPITAL BOULEVARD) OVER PEACE STREET AND BRIDGE NO. 213 ON US-70/NC-50 (WADE AVENUE) OVER US 401 (CAPITAL BOULEVARD)*

*TYPE OF WORK: TRAFFIC SIGNALS AND SIGNAL COMMUNICATIONS*

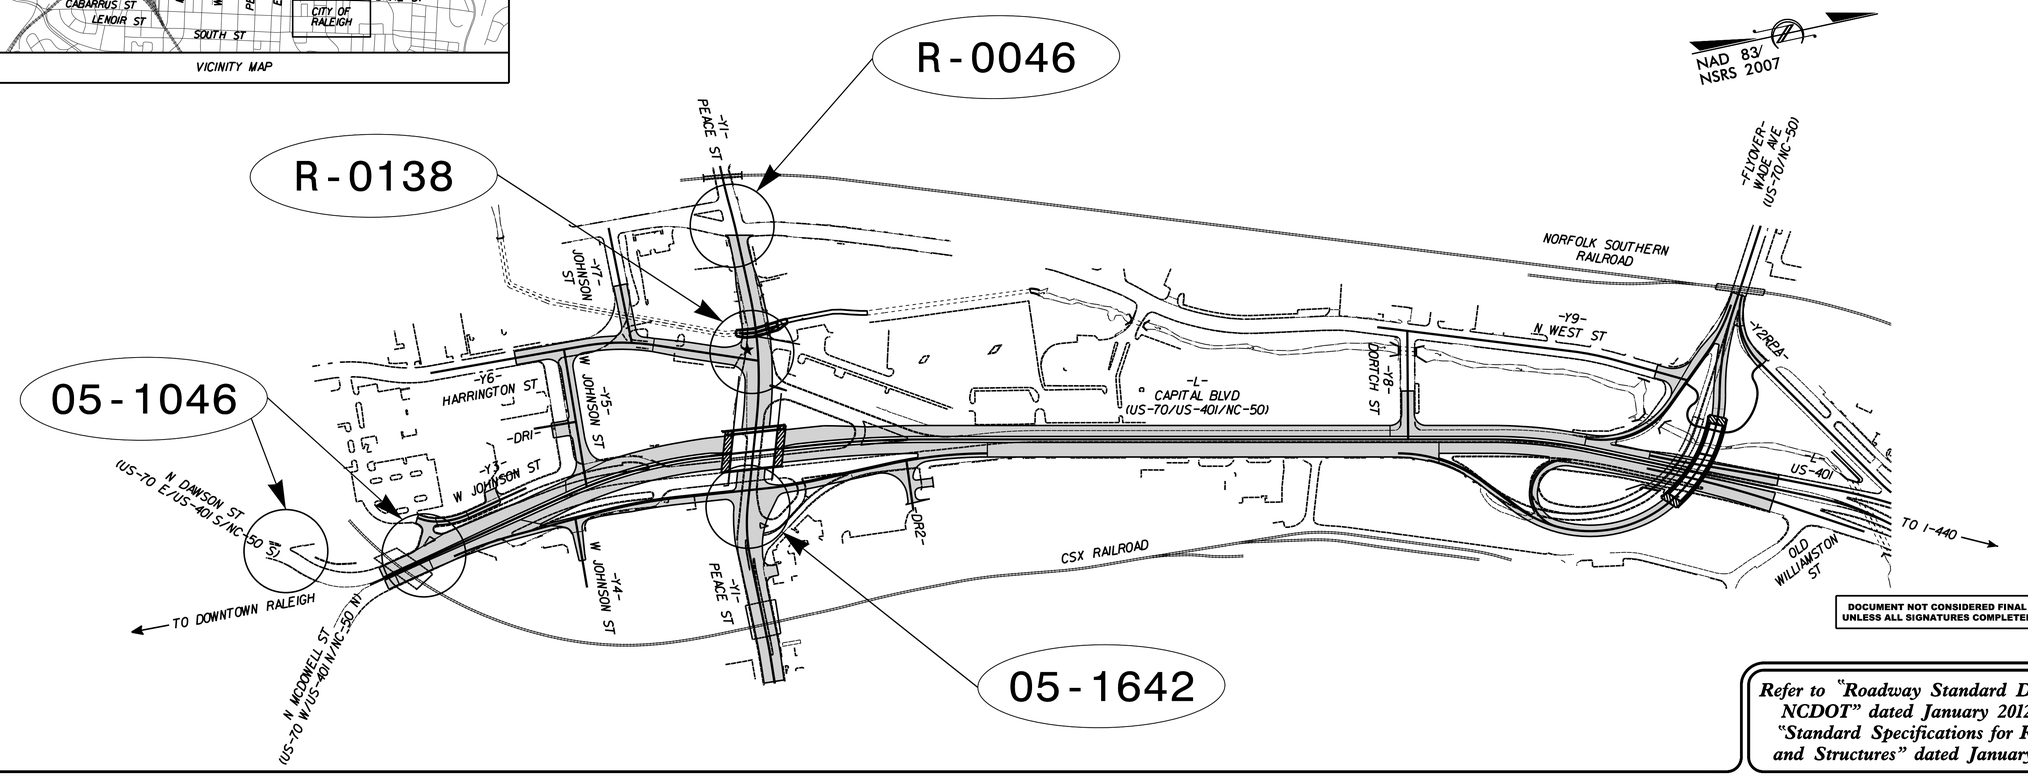


DOCUMENT NOT CONSIDERED FINAL UNLESS ALL SIGNATURES COMPLETED

*Refer to "Roadway Standard Drawings NCDOT" dated January 2012 and "Standard Specifications for Roads and Structures" dated January 2012.*

## Index of Plans

| Sheet # | Reference # | Location/Description |
|---|---|---|
| Sig. 1.0 | -------- | Title Sheet |
| Sig. 2.0-2.5 | 05-1046 | US 70 EB-401 SB/NC 50 SB (N. Dawson Street) at W. Lane Street |
| Sig. 3.0-5.4 | R-0046 | W. Peace Street at N. West Street |
| Sig. 6.0-6.4 | R-0138 | W. Peace Street at N. Harrington Street |
| Sig. 7.0-12.4 | 05-1642 | W. Peace Street at US 70 WB - 401/NC 50 NB (Capital Blvd.) Ramps |
| M1-M9 | -------- | Standard Drawing For Metal Poles |
| P1-P3 | -------- | Pedestrian Pushbutton Location Details |
| SCP 1-11 | -------- | Signal Communications Plans |

*INTELLIGENT TRANSPORTATION AND SIGNALS UNIT*

*Robert J. Ziemba, PE - Central Region Signals Engineer*
*Keith M. Mims, PE - Signal Equipment Design Engineer*
*I. Neil Avery - Signal Communication Project Engineer*


*Prepared In the Office of:*
*DIVISION OF HIGHWAYS*
*TRANSPORTATION MOBILITY AND SAFETY BRANCH*
*Signal Design Section*
*750 N. Greenfield Parkway, Garner, NC 27529*



08-FEB-2016 17:10
H:\Traffic\Signals\Design\Titlesheet\Proj\B5121_B5317_rdy_tsh.dgn