PROJECT REFERENCE NO.	SHEET NO.
B-5121/ B-5317	U0-5

UTILITIES BY OTHERS

NOTE:
ALL PROPOSED UTILITY WORK SHOWN ON THIS SHEET WILL BE DONE BY OTHERS. NO PAYMENT WILL BE MADE TO THE CONTRACTOR FOR PROPOSED UTILITY WORK SHOWN ON THIS SHEET.

NOTES:

1. UTILITY SERVICE CONNECTIONS TO BE RESTORED AS REQUIRED. ACTUAL LOCATION OF SERVICE CONNECTIONS TO BE DETERMINED IN THE FIELD.
2. PROPOSED U/G UTILITIES TO BE INSTALLED DEEP ENOUGH TO AVOID CONFLICT WITH PROPOSED DRAINAGE STRUCTURES.
3. U/G CONDUIT FOR STREETLIGHTS ON THE EAST AND WEST SIDES OF CAPITAL BLVD INCLUDING RAMPS, LOOPS AND FLYOVER TO BE INSTALLED BY CONTRACTOR. STREETLIGHTS AND POWER CABLES TO BE INSTALLED BY DUKE ENERGY.STREETLIGHTING AND U/G CONDUIT FOR STREETLIGHTING AT PEACE ST, HARRINGTON ST AND JOHNSTON ST WILL BE INSTALLED BY DUKE ENERGY AFTER PROJECT COMPLETION. (SEE LIGHTING PLANS AND PROVISIONS FOR DETAILS)

(26) LISTON E & SUSAN S MALPASS DB 7807 - PG 382 BM 2003 - PG 964

(27) JOYNERS REAL ESTATE HOLDINGS V LLC DB 15087 - PG 2007 BM 1959 - PG 262

(28) ISABEL HUFMEYER DB 7807 - PG 382 BM 2003 - PG 964

(29) SUZANNE ABERNETHY WILLIAM R RUGGLES DB 13227 - PG 452 BM 1958 - PG 10
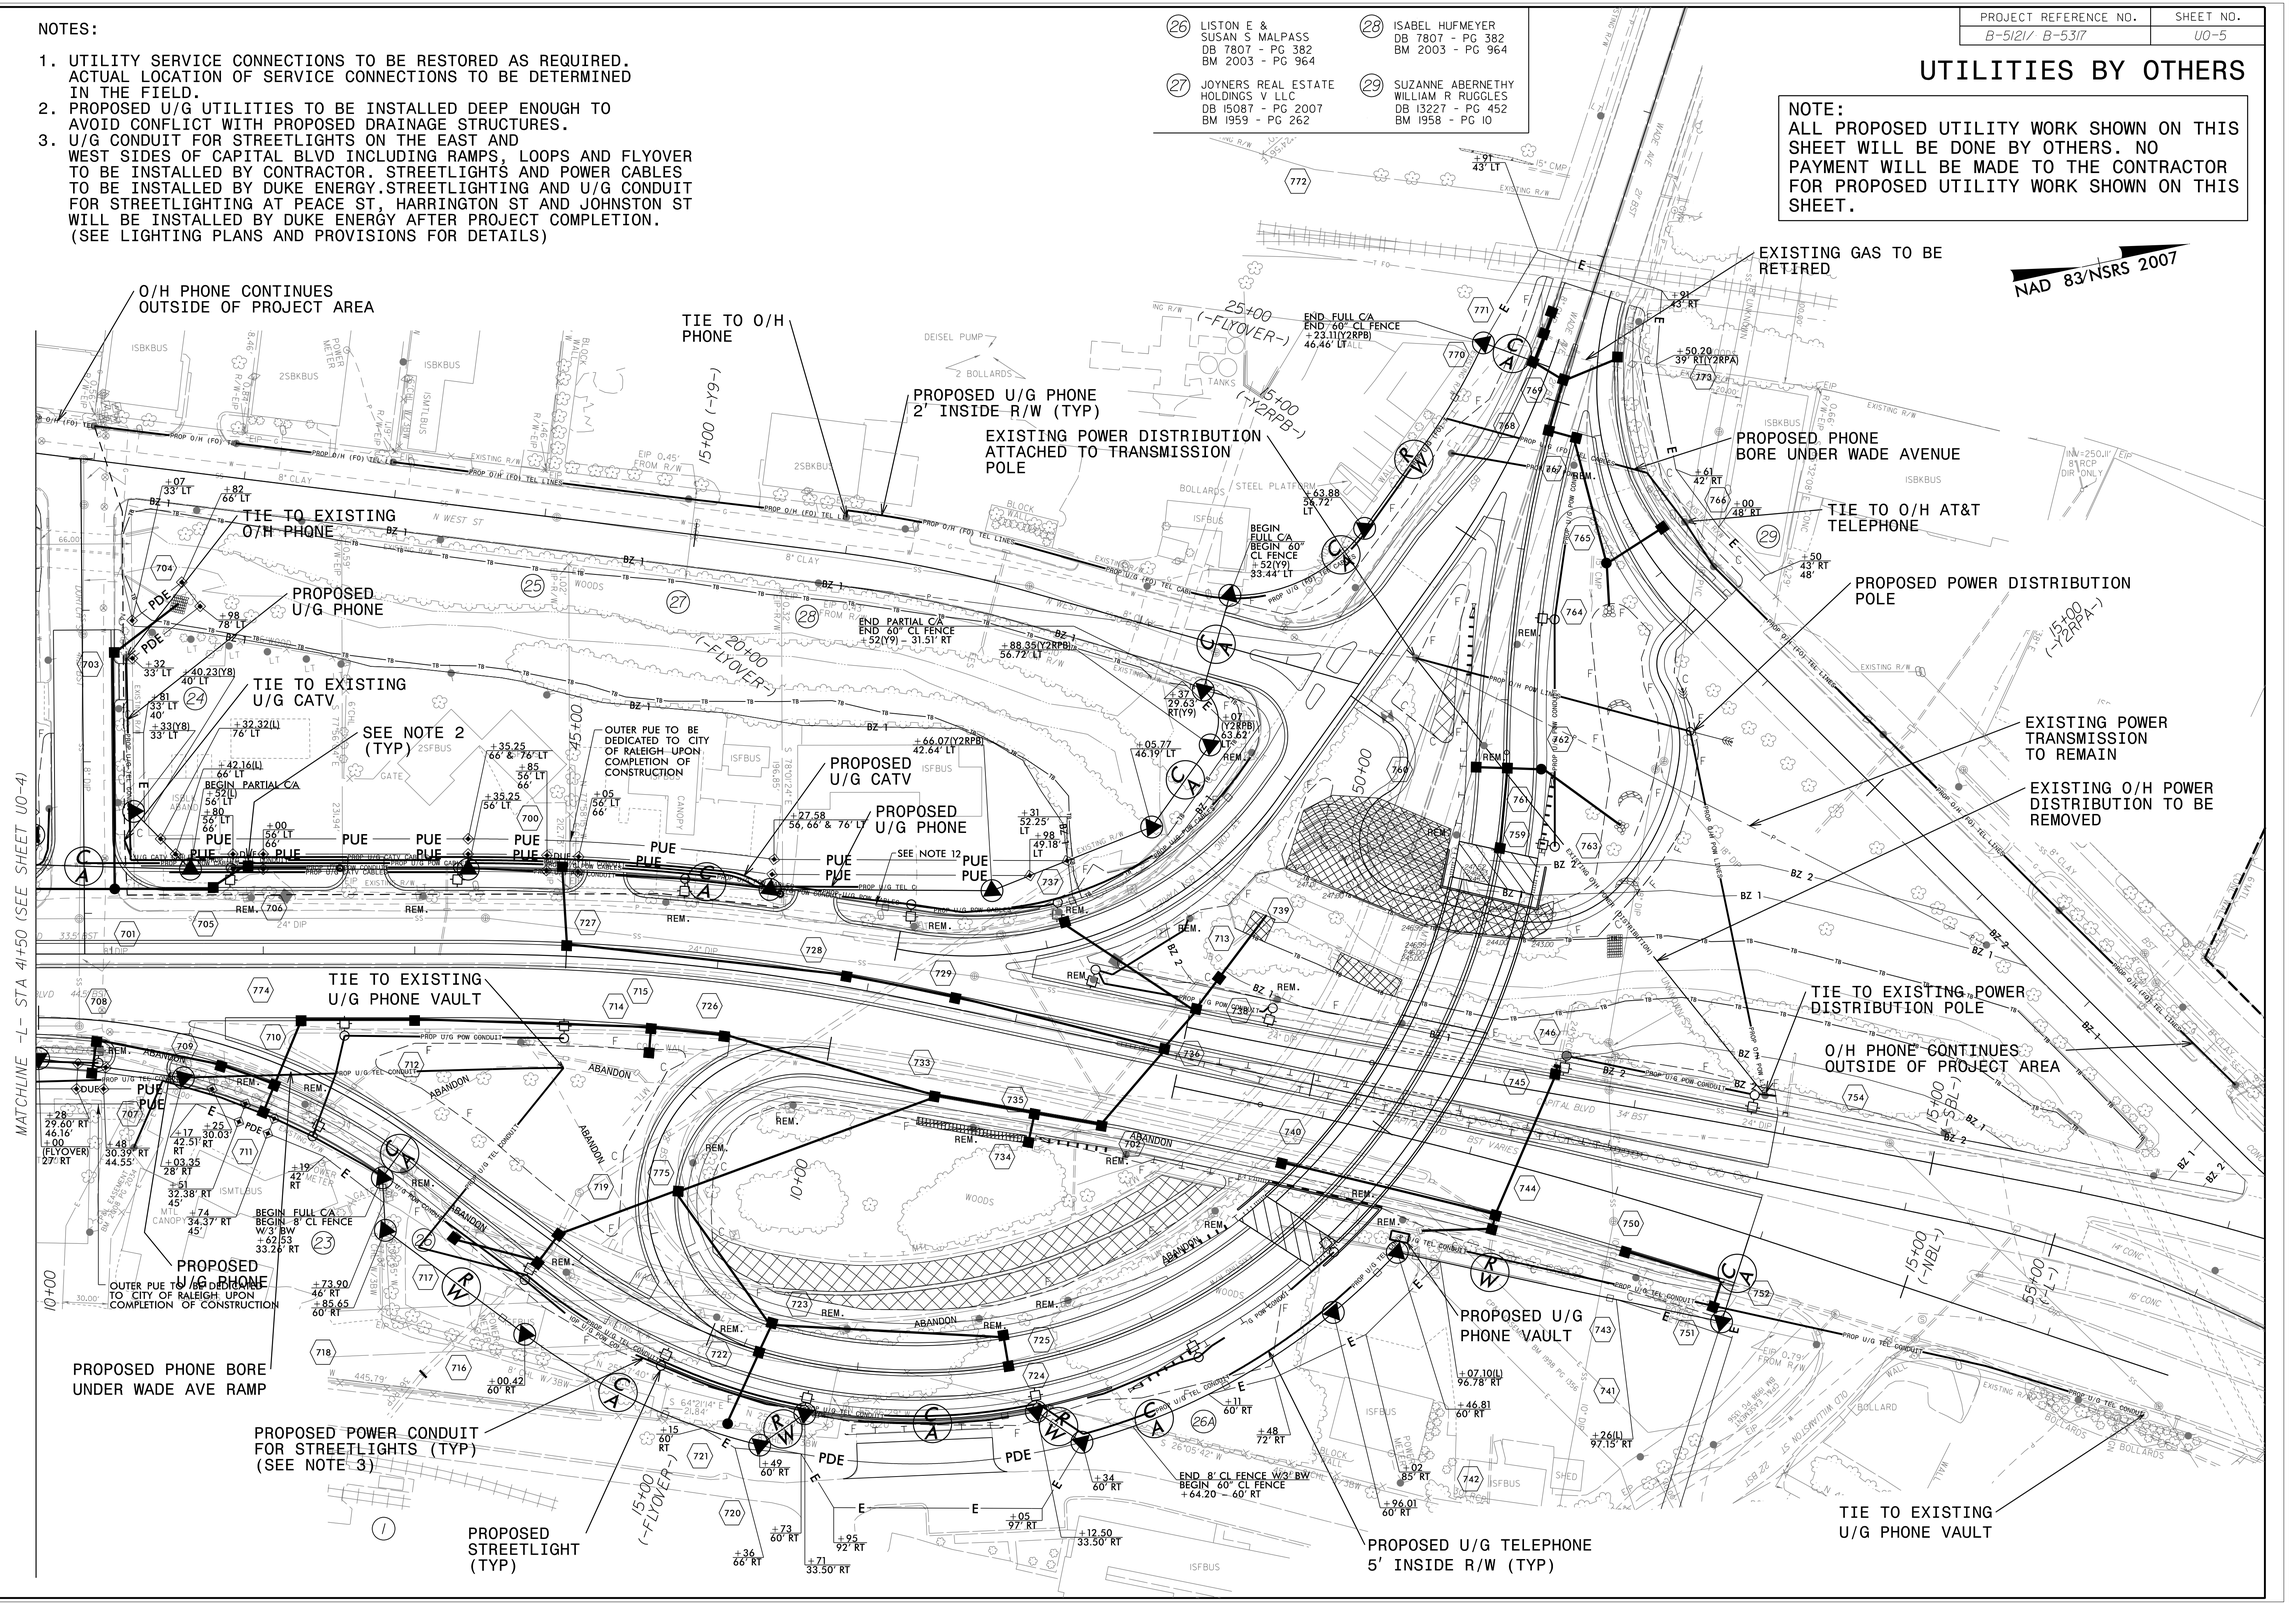
NAD 83/NSRS 2007