DocuSign Envelope ID: 9A810A2C-42D8-4F2A-8A7D-204E7A858EE4

| PROJ. REFERENCE NO. | SHEET NO. |
|---|---|
| B-5123 | TMP-5 |

HDR Engineering, Inc. of the Carolinas
555 Fayetteville St, Suite 900 Raleigh, N.C. 27601
N.C.B.E.L.S. License Number: F-0116

## SECTION B-B

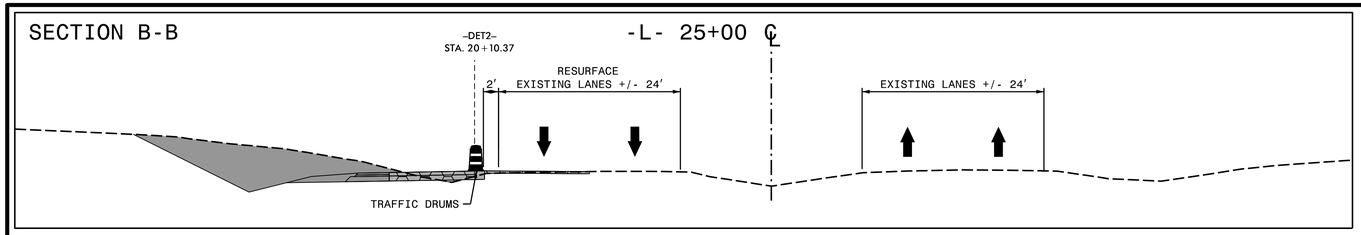


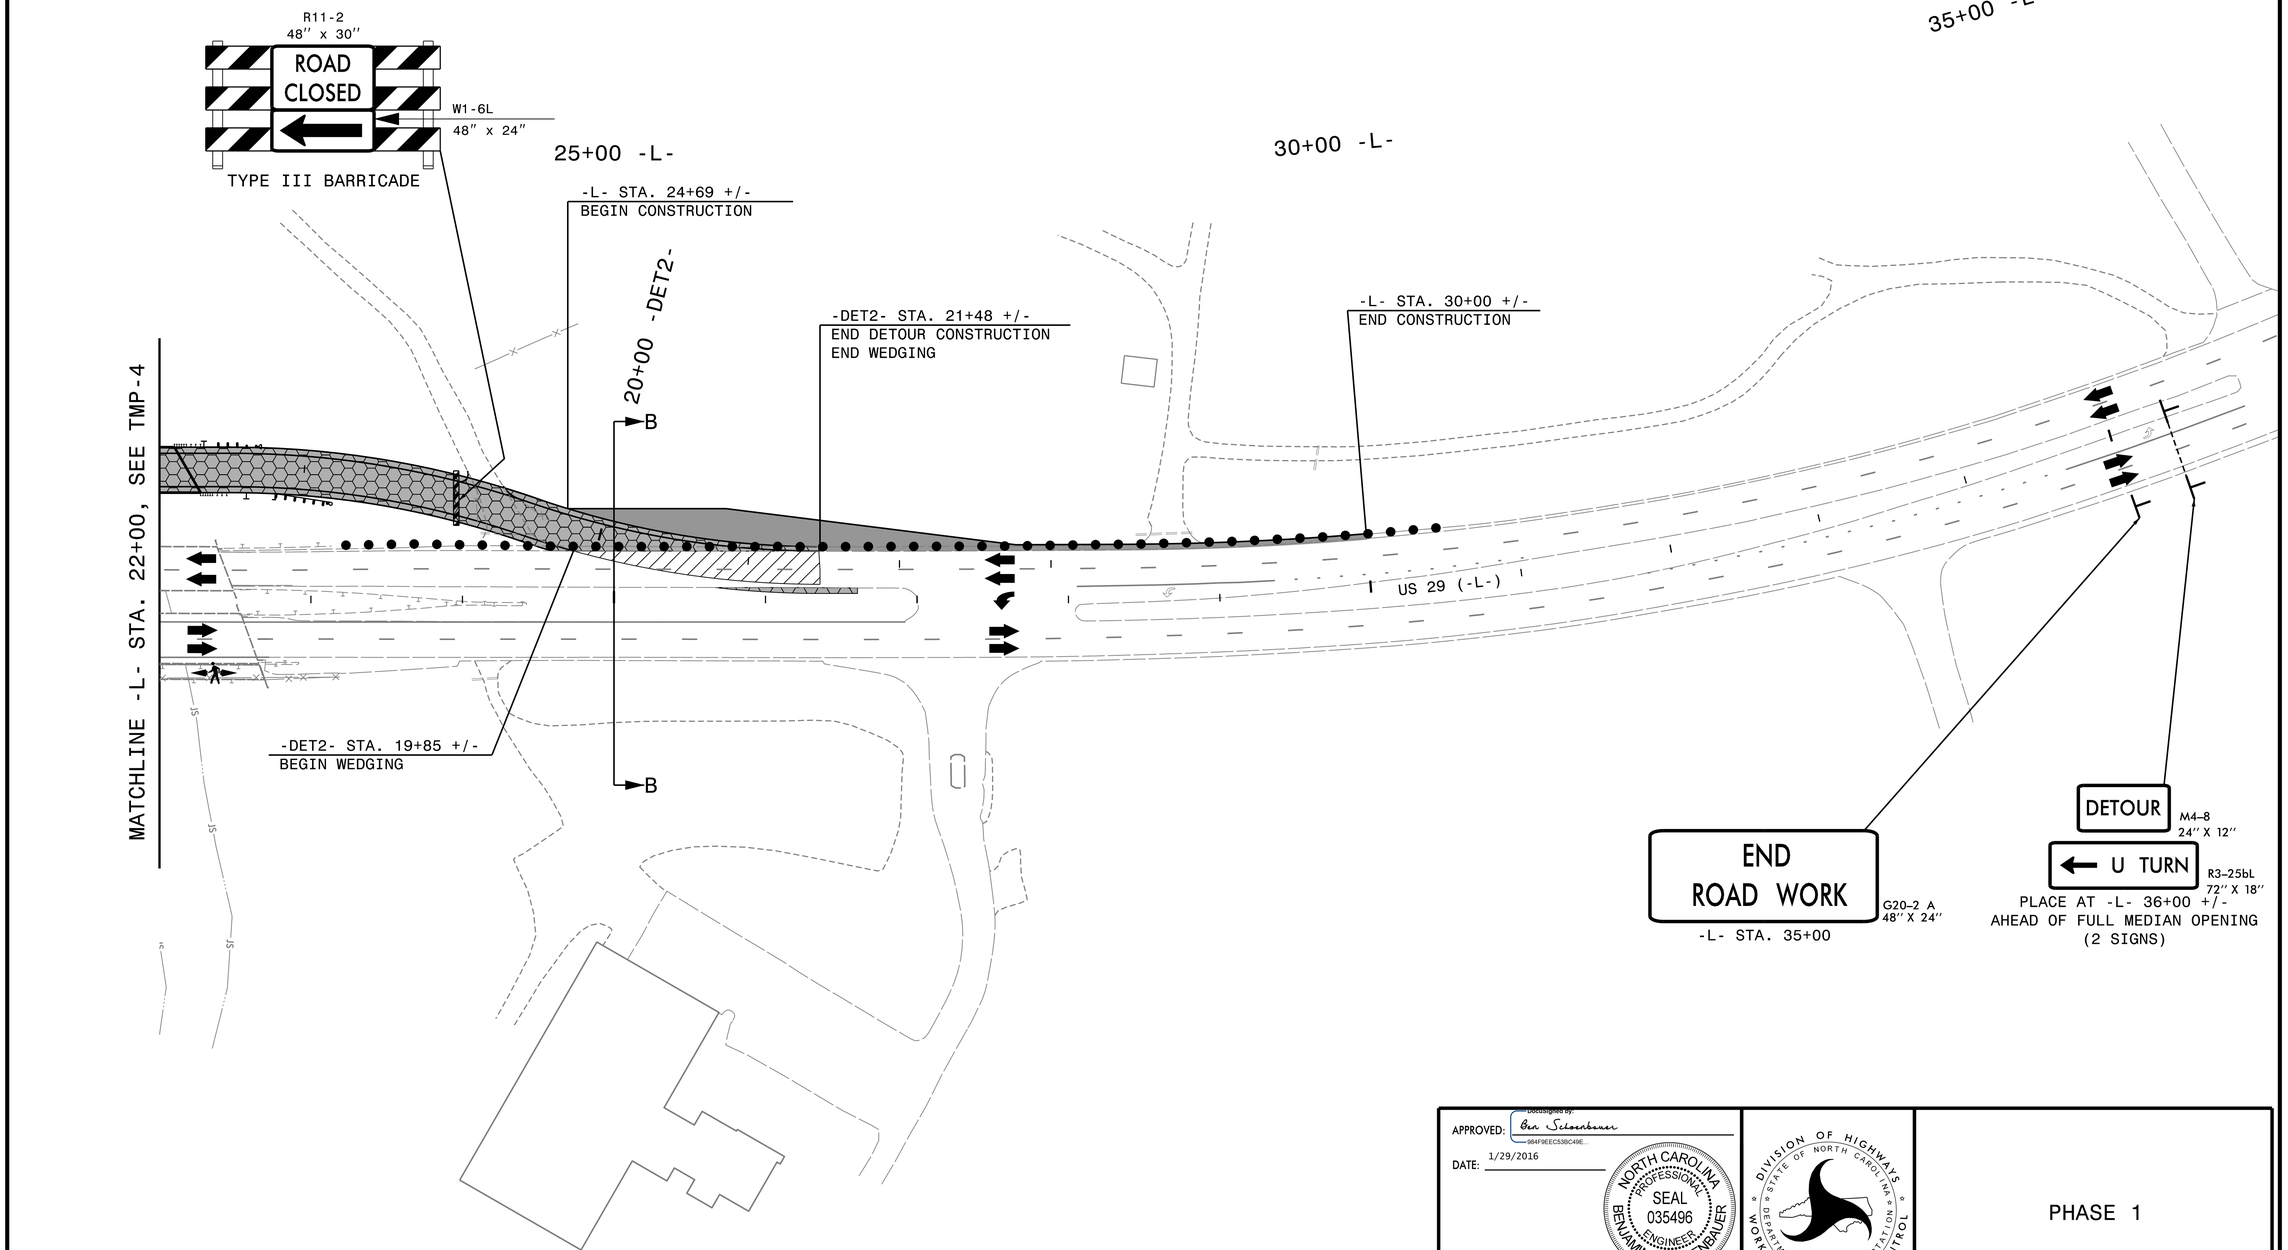


APPROVED: Docusigned by: Ben Schoenbauer 984F9EEC53BC49E...

DATE: 1/29/2016

NORTH CAROLINA PROFESSIONAL SEAL 035496 ENGINEER BENJAMIN SCHOENBAUER

**DOCUMENT NOT CONSIDERED FINAL UNLESS ALL SIGNATURES COMPLETED**

DIVISION OF HIGHWAYS · STATE OF NORTH CAROLINA · DEPARTMENT OF TRANSPORTATION · WORK ZONE TRAFFIC CONTROL

PHASE 1

PLOT DRIVER: NCDOT_pdf_color_eng_50.plt PENTABLE: NCDOT_tcp.tbl
USER: CHARNDEN DATE: 1/29/2016 TIME: 9:42:37 AM
FILE: pw:\\PWAPPTPA01:SouthEast_Tampa\Documents\000166\CON00079759\CON00104476\0000000002725555\6.0_CAD_BIM\6.2_Work_In_Progress\TraffficControl\TCP\B-5123_TC_TMP_05-Phase1-2.dgn