DocuSign Envelope ID: 963CDC46-A989-4CBE-A707-FAFD0560B343

PROJ. REFERENCE NO.	SHEET NO.
B-5123	TMP-9

HDR Engineering, Inc. of the Carolinas
555 Fayetteville St, Suite 900 Raleigh, N.C. 27601
N.C.B.E.L.S. License Number: F-0116

SECTION B-B

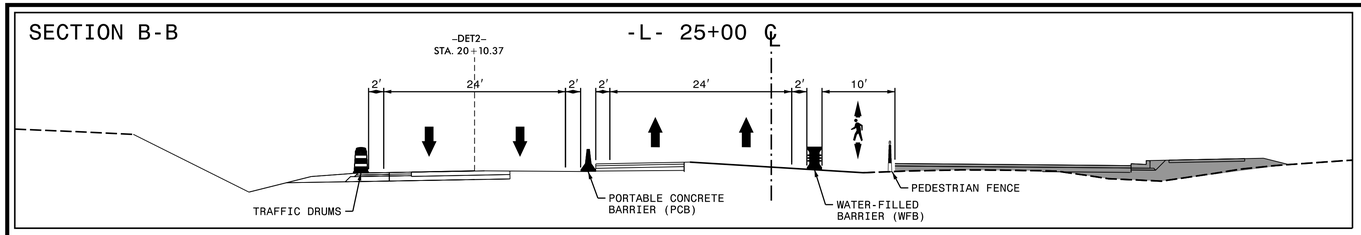

* PLACE CRYSTAL/RED TEMPORARY RAISED MARKERS (MI) @ 20′ SPACING ALONG THE CENTER LINE OF THE DETOUR ALIGNMENT

35+00 -L-

25+00 -L-

30+00 -L-

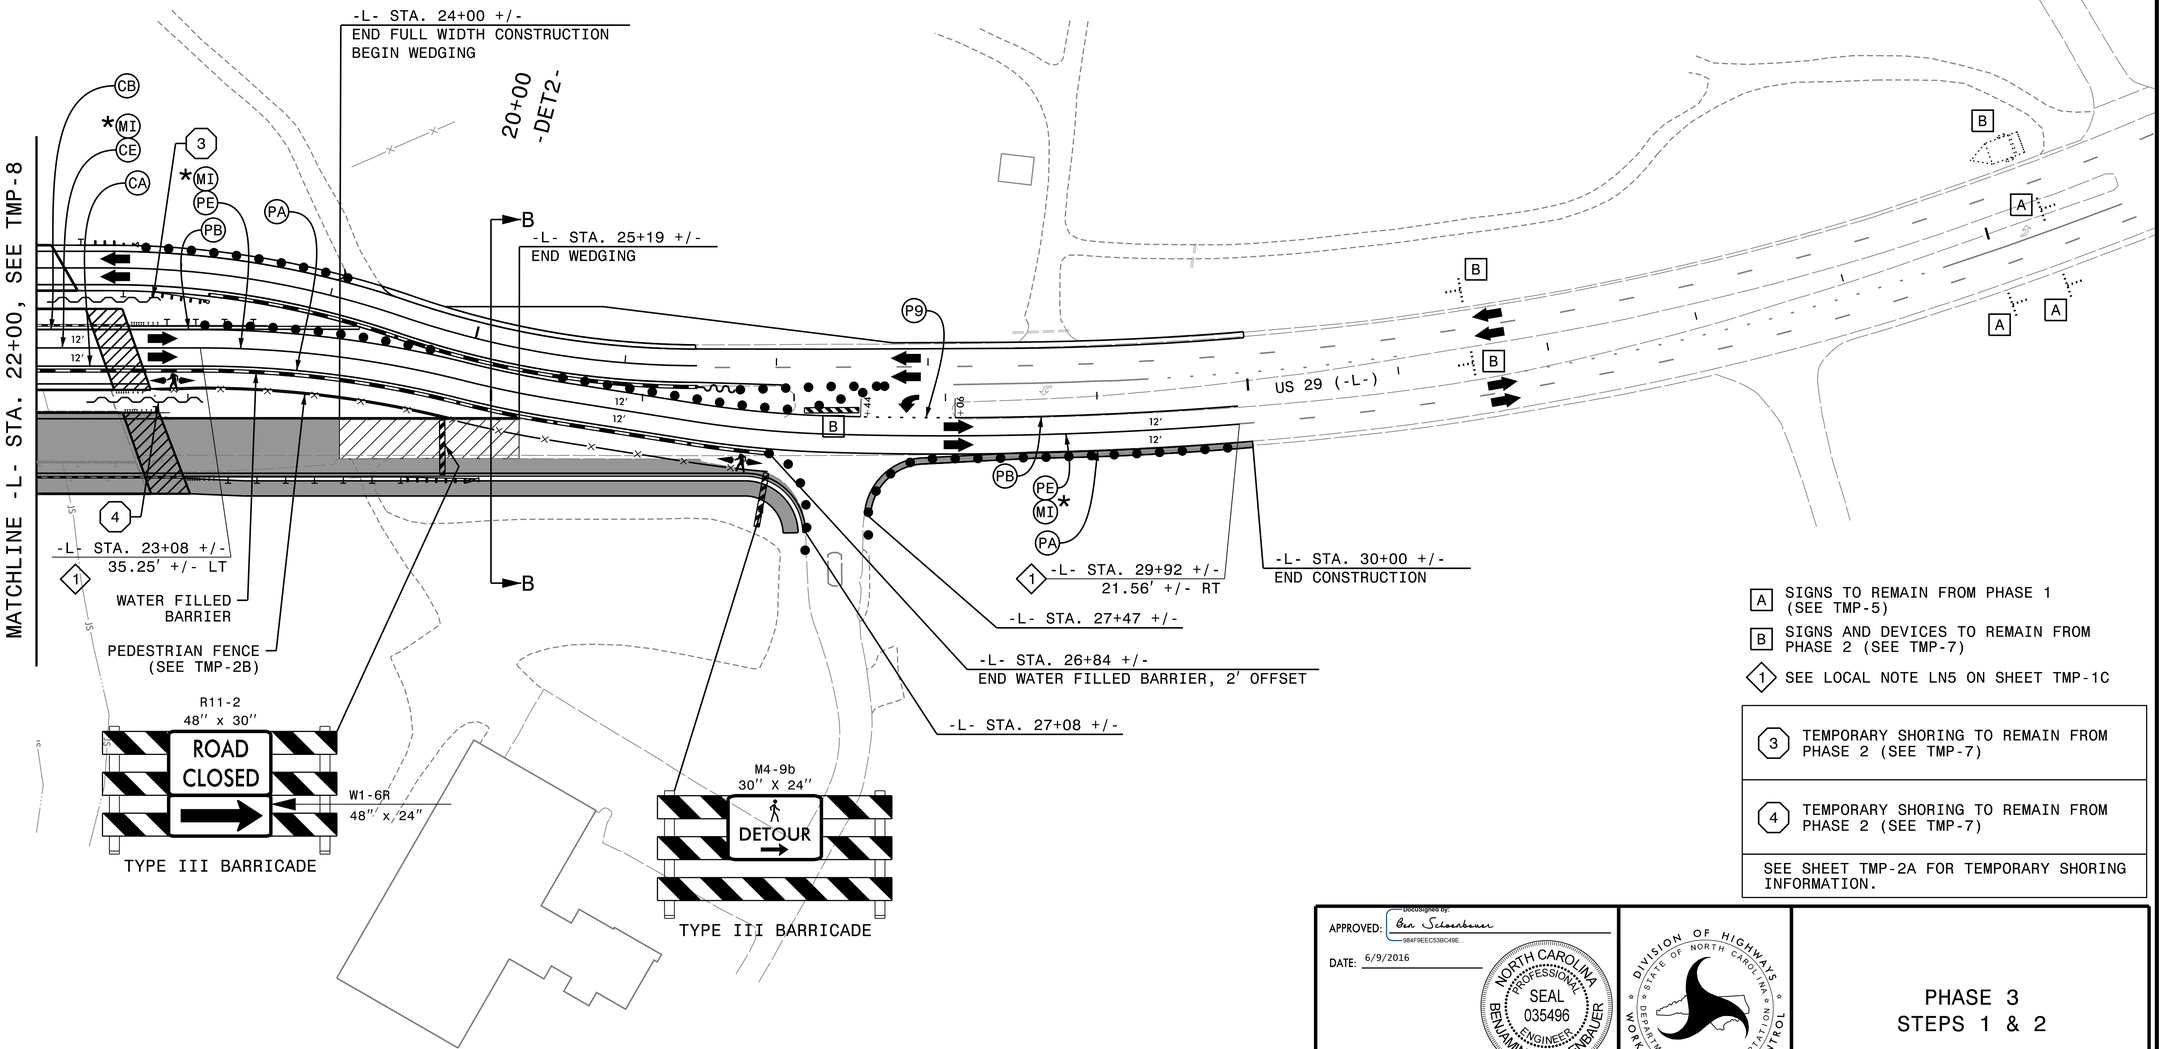

A SIGNS TO REMAIN FROM PHASE 1 (SEE TMP-5)

B SIGNS AND DEVICES TO REMAIN FROM PHASE 2 (SEE TMP-7)

1 SEE LOCAL NOTE LN5 ON SHEET TMP-1C

3 TEMPORARY SHORING TO REMAIN FROM PHASE 2 (SEE TMP-7)

4 TEMPORARY SHORING TO REMAIN FROM PHASE 2 (SEE TMP-7)

SEE SHEET TMP-2A FOR TEMPORARY SHORING INFORMATION.

APPROVED: DocuSigned by: Ben Schoenbauer 984F9EEC53BC49E...

DATE: 6/9/2016

NORTH CAROLINA PROFESSIONAL SEAL 035496 ENGINEER BENJAMIN SCHOENBAUER

DOCUMENT NOT CONSIDERED FINAL UNLESS ALL SIGNATURES COMPLETED

DIVISION OF HIGHWAYS · STATE OF NORTH CAROLINA · DEPARTMENT OF TRANSPORTATION · WORK ZONE TRAFFIC CONTROL

PHASE 3
STEPS 1 & 2

PLOT DRIVER: NCDOT_pdf_color_eng_50.pit
USER: charnden
FILE: pw:\\PWAPPTPA01:SouthEast_Tampa\Documents\00166\CON00797S9\CON01044T6\0000000000272555\6.0_CAD_BIM\6.2_Work_In_Progress\Traffic\TrafficControl\TCP\B-5123_TC_TMP_09-Phase3a-2.dgn
PENTABLE: NCDOT_tcp.tbl
DATE: 6/9/2016
TIME: 2:15:07 PM