DocuSign Envelope ID: 26AC5EA0-8676-44E5-AF0A-5BD2CB37AB3D

PROJECT REFERENCE NO.	SHEET NO.
B-4490	7
R/W SHEET NO.	

ROADWAY DESIGN ENGINEER: NORTH CAROLINA PROFESSIONAL SEAL 19563 ENGINEER TIMOTHY SCOTT HAYES — 8/17/2016

HYDRAULICS ENGINEER: NORTH CAROLINA PROFESSIONAL SEAL 039785 ENGINEER Craig A. Freeman Jr. — 8/17/2016

DOCUMENT NOT CONSIDERED FINAL UNLESS ALL SIGNATURES COMPLETED

PLANS PREPARED BY:
PARSONS BRINCKERHOFF
434 FAYETTEVILLE STREET
SUITE 1500
RALEIGH, NC 27601
LICENSE NO. F-0165

NAD 83/NSRS 2007

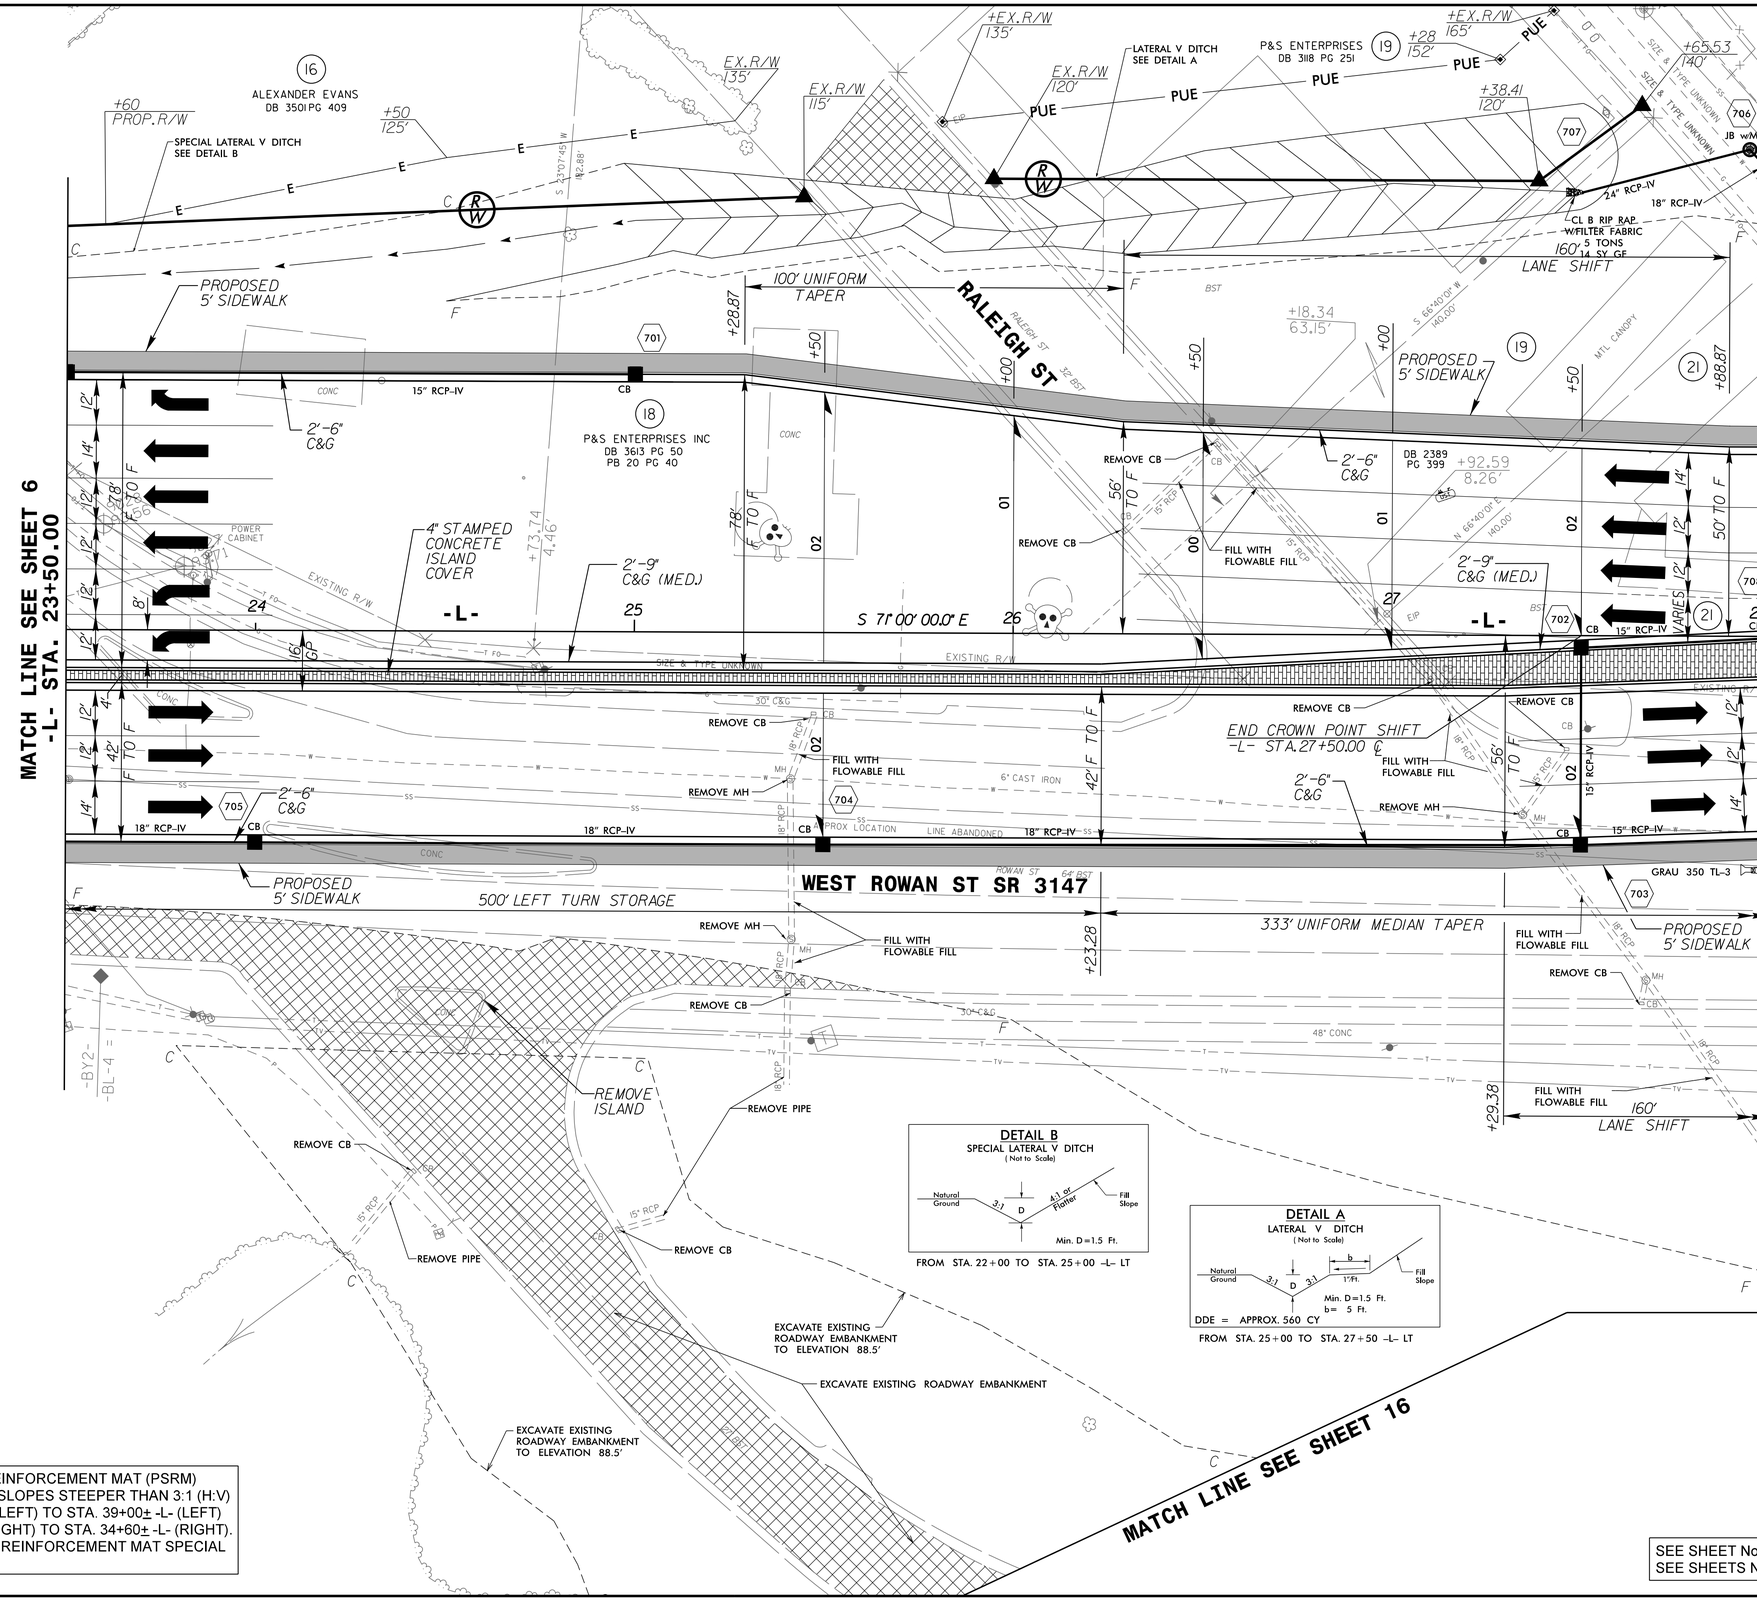

A PERMANENT SOIL REINFORCEMENT MAT (PSRM) SHALL BE PLACED ON SLOPES STEEPER THAN 3:1 (H:V) FROM STA. 25+50± -L- (LEFT) TO STA. 39+00± -L- (LEFT) AND STA. 28+00± -L- (RIGHT) TO STA. 34+60± -L- (RIGHT). SEE PERMANENT SOIL REINFORCEMENT MAT SPECIAL PROVISION.

SEE SHEET No. 2B-3 FOR PAVEMENT REMOVAL DETAIL
SEE SHEETS No. 18 & 19 FOR -L- PROFILE

REVISIONS

8/17/99

12:36:29 PM
8/16/2016
6/30/2016 psh_07.dgn