DocuSign Envelope ID: DC775682-5E1B-4E0B-8996-A8064F053A1C

PROJ. REFERENCE NO.	SHEET NO.
B-4490	TMP-12

HDR Engineering, Inc. of the Carolinas
3733 National Drive, Suite 207 Raleigh, N.C. 27612
N.C.B.E.L.S. License Number: F-0116

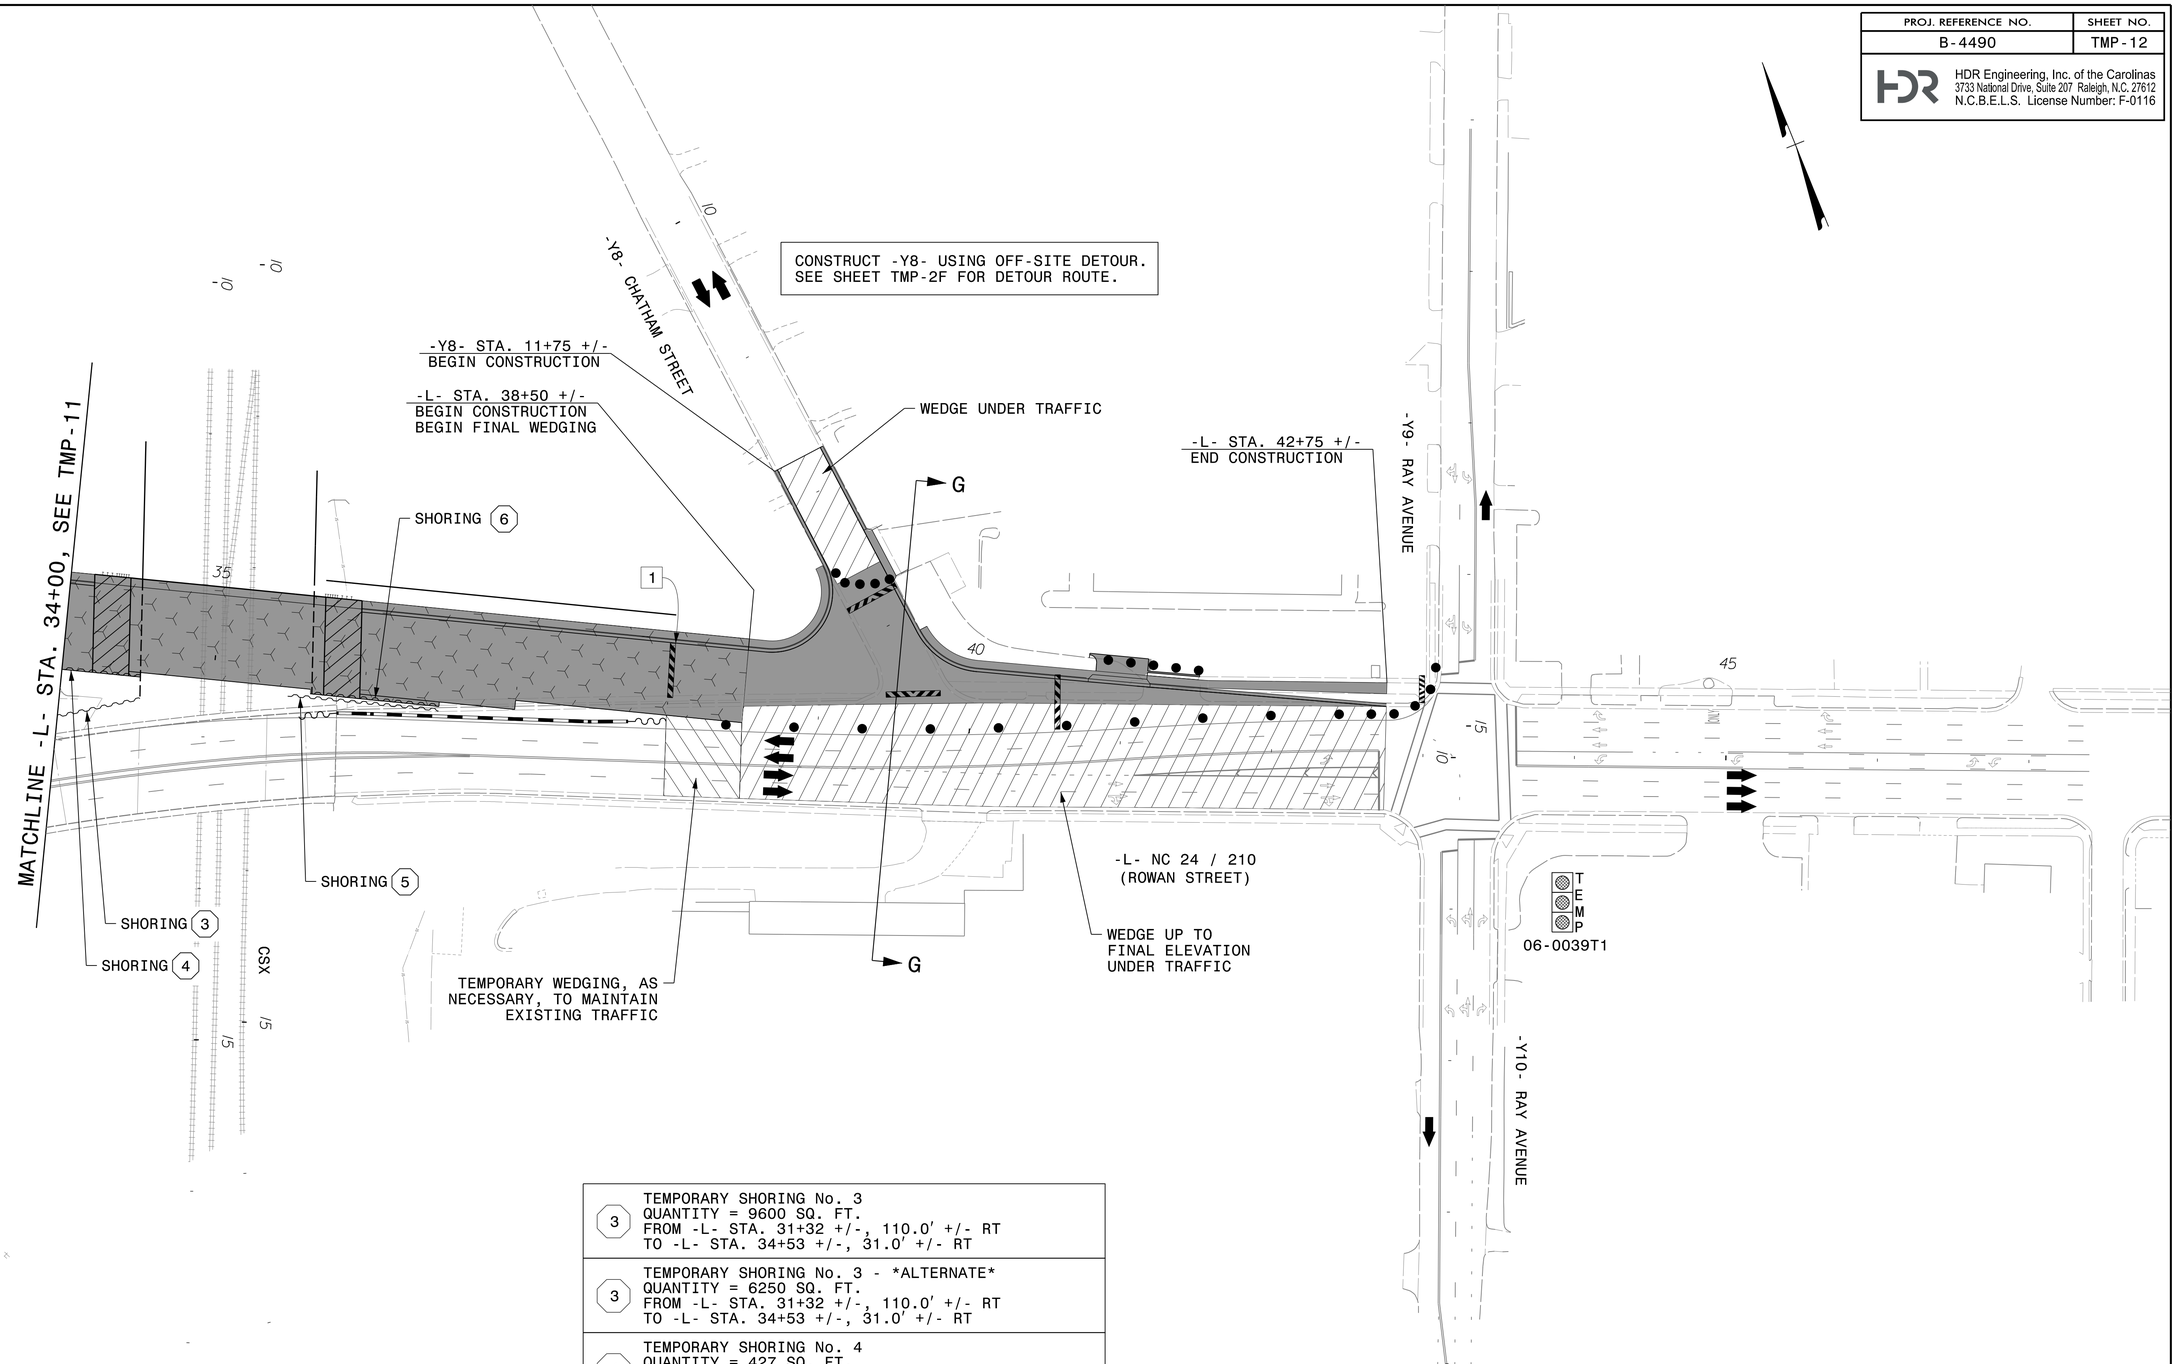

3	TEMPORARY SHORING No. 3 QUANTITY = 9600 SQ. FT. FROM -L- STA. 31+32 +/-, 110.0′ +/- RT TO -L- STA. 34+53 +/-, 31.0′ +/- RT
3	TEMPORARY SHORING No. 3 - *ALTERNATE* QUANTITY = 6250 SQ. FT. FROM -L- STA. 31+32 +/-, 110.0′ +/- RT TO -L- STA. 34+53 +/-, 31.0′ +/- RT
4	TEMPORARY SHORING No. 4 QUANTITY = 427 SQ. FT. FROM -L- STA. 33+75 +/-, 16.0′ +/- RT TO -L- STA. 34+53 +/-, 16.0′ +/- RT
5	TEMPORARY SHORING No. 5 QUANTITY = 1650 SQ. FT. FROM -L- STA. 35+50 +/-, 17.5′ +/- RT TO -L- STA. 36+50 +/-, 17.5′ +/- RT
6	TEMPORARY SHORING No. 6 QUANTITY = 1700 SQ. FT. FROM -L- STA. 35+64 +/-, 16.0′ +/- RT TO -L- STA. 36+50 +/-, 16.0′ +/- RT

APPROVED: DocuSigned by: R. Erskine Brooks F058C5F748464EE...

DATE: 3/30/2016

SEAL

NORTH CAROLINA PROFESSIONAL SEAL 032584 ENGINEER R. ERSKINE BROOKS

DIVISION OF HIGHWAYS · STATE OF NORTH CAROLINA · DEPARTMENT OF TRANSPORTATION · WORK ZONE TRAFFIC CONTROL

DOCUMENT NOT CONSIDERED FINAL UNLESS ALL SIGNATURES COMPLETED

PHASE 1
STEPS 6-8

PLOT DRIVER: NCDOT_pdf_color_eng_100.plt PENTABLE: NCDOT_tcp.tbl
USER: charnden DATE: 3/28/2016 TIME: 10:25:14 AM
FILE: pw:\\PWAPPTPA01:SouthEast_Tampa\Documents\000166\CON0079759\00000000022096\06.00_Project_Design\B-4490\Traffic\TrafficControl\TCP\B-4490_TMP_TMP-12.dgn