DocuSign Envelope ID: DC775682-5E1B-4E0B-8996-A8064F053A1C

PROJ. REFERENCE NO.	SHEET NO.
B-4490	TMP-24

HDR Engineering, Inc. of the Carolinas
3733 National Drive, Suite 207 Raleigh, N.C. 27612
N.C.B.E.L.S. License Number: F-0116

PLACE TEMPORARY MARKINGS IN THE FINAL PATTERN AND SHIFT TRAFFIC TO THE FINAL PATTERN ON -Y11- (BRUNNER ST) & -Y11A- (DURHAM ST) AND TO A MODIFIED FINAL PATTERN ON -Y3- (MURCHISON RD)

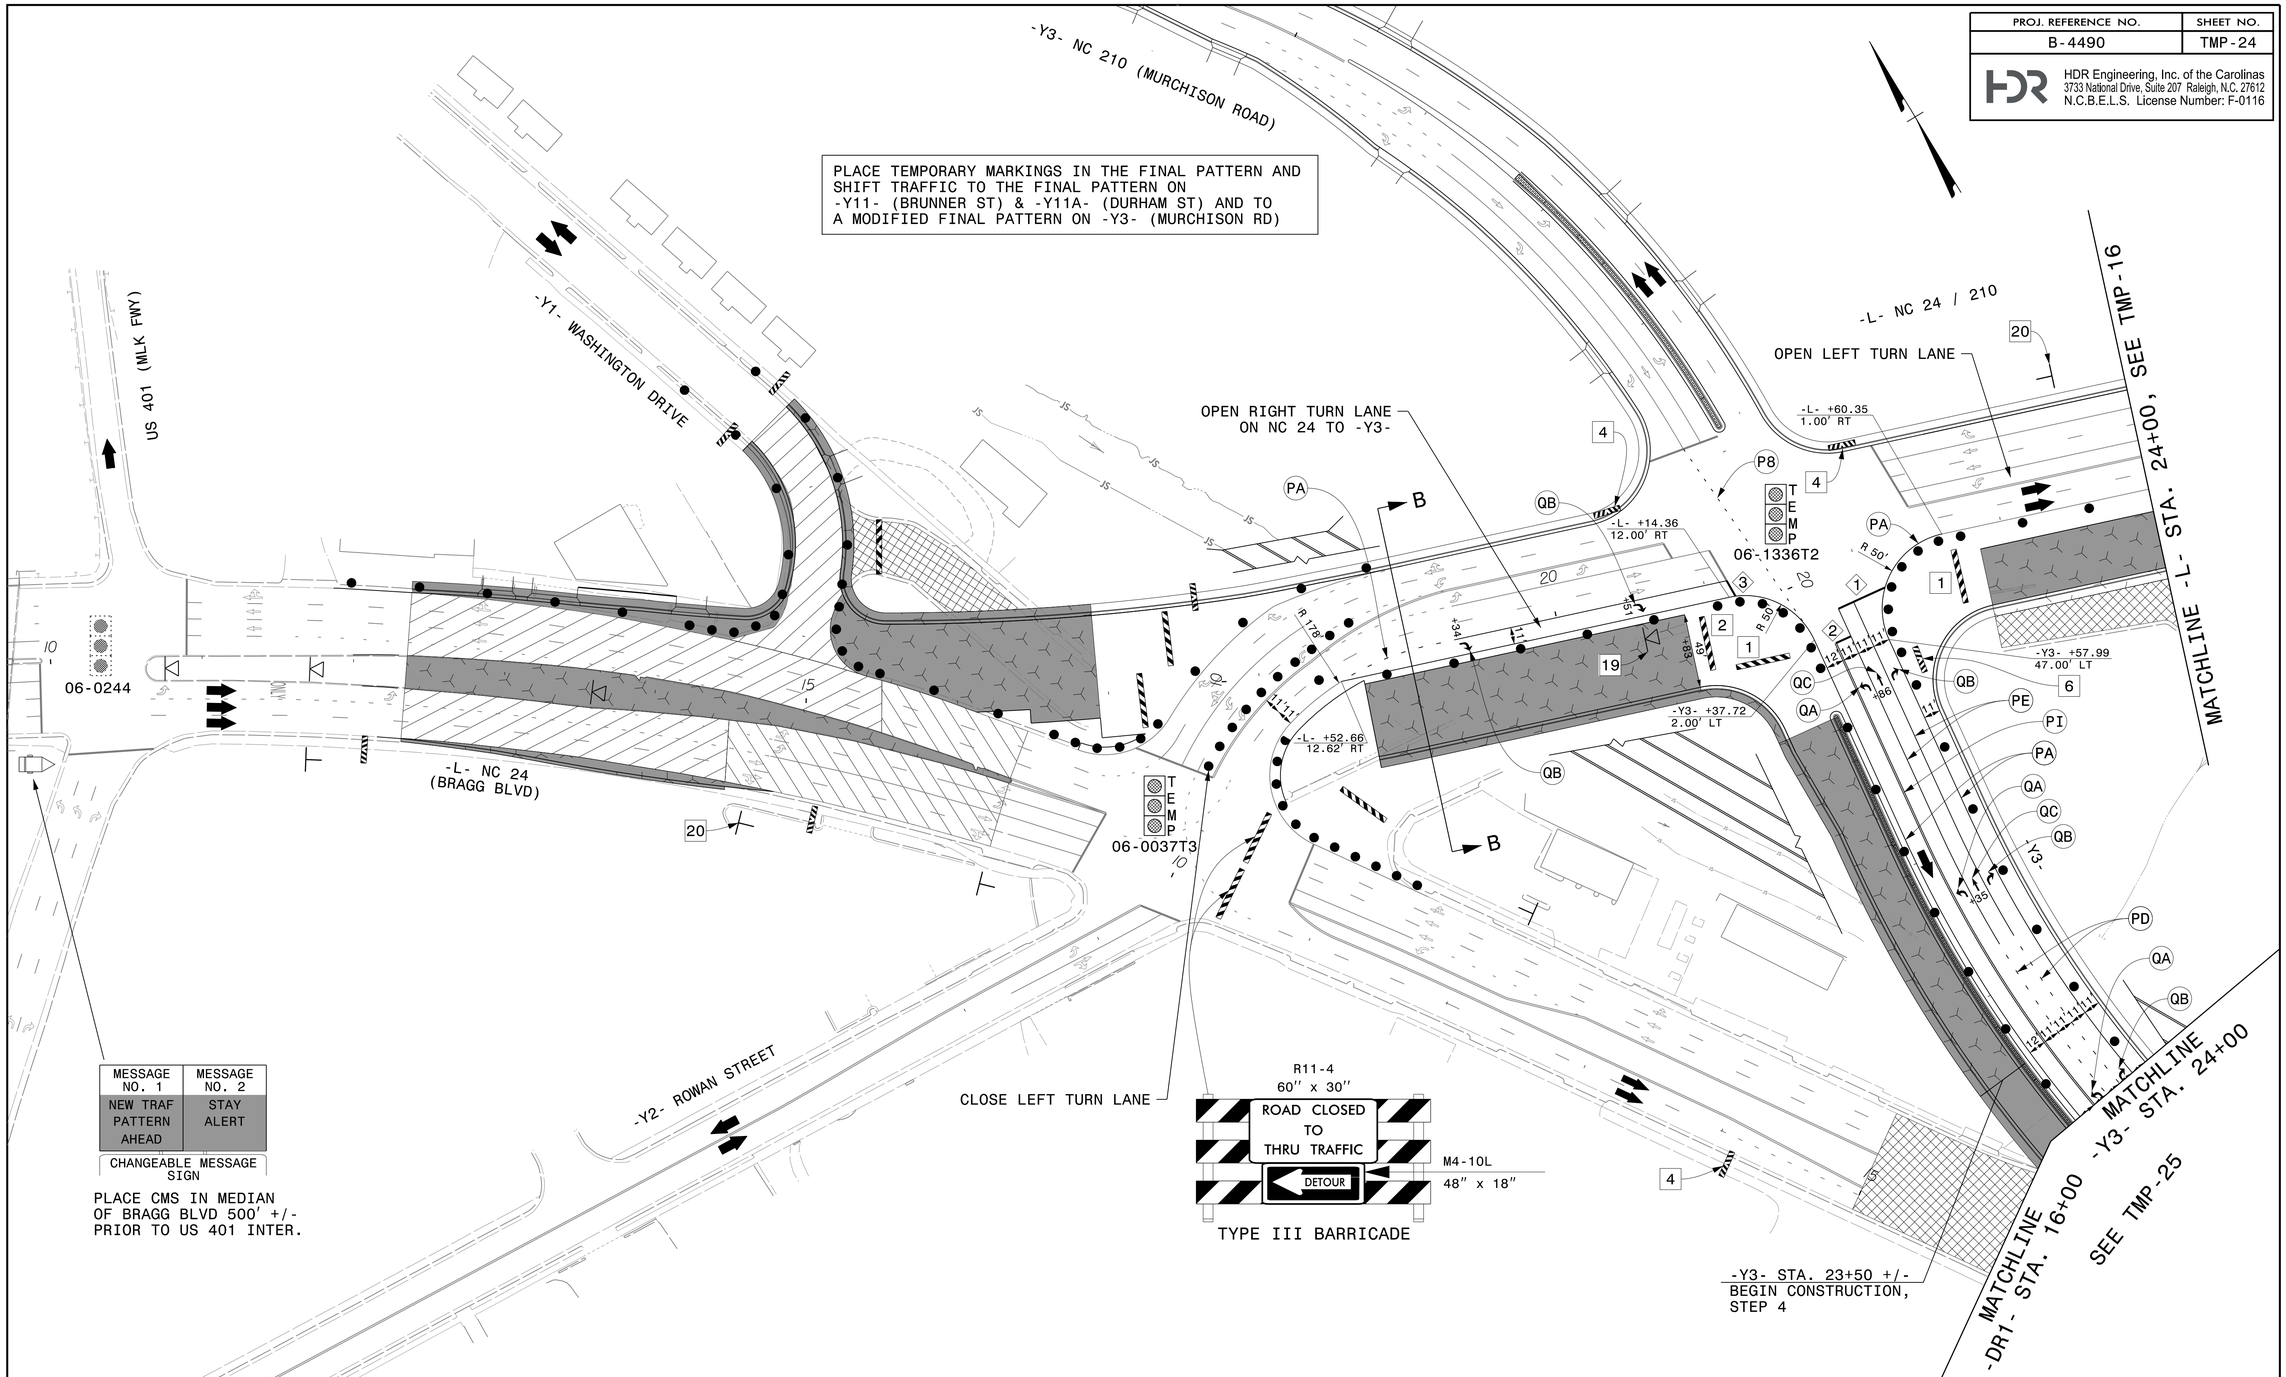

(P2) STOPBAR LOCATIONS	
1	-Y3- STA. 20+25.62, 25.00' LT TO -Y3- STA. 20+25.62, 58.89' LT
2	-Y3- STA. 20+45.62, 14.00' LT TO -Y3- STA. 20+45.62, 25.00' LT
3	-L- STA. 21+14.95, 1.00' RT TO -L- STA. 21+18.51, 12.17' RT

APPROVED: DocuSigned by: R. Erskine Brooks F058C5F748464EE...

DATE: 3/30/2016

SEAL

NORTH CAROLINA PROFESSIONAL SEAL 032584 ENGINEER R. ERSKINE BROOKS

DIVISION OF HIGHWAYS STATE OF NORTH CAROLINA DEPARTMENT OF TRANSPORTATION WORK ZONE TRAFFIC CONTROL

DOCUMENT NOT CONSIDERED FINAL UNLESS ALL SIGNATURES COMPLETED

PHASE 2
STEP 4

PLOT DRIVER: NCDOT_pdf_color_eng.100.plt PENTABLE: NCDOT_tcp.tbl
USER: charnden DATE: 3/28/2016 TIME: 10:27:57 AM
FILE: pw:\\PWAPPTPA01:SouthEast_Tampa\Documents\000166\CON0079759\0000000022096\4\06.00_Project_Design\B-4490_TMP_TMP-24.dgn