PROJECT REFERENCE NO.	SHEET NO.
B-4490	EC-20/CONST.5, 6,& 13
R/W SHEET NO.	
ROADWAY DESIGN ENGINEER	HYDRAULICS ENGINEER

CULVERT CONSTRUCTION SEQUENCE STA. 19+26.42 –L– (SHEET 4 OF 6)

PHASE IV
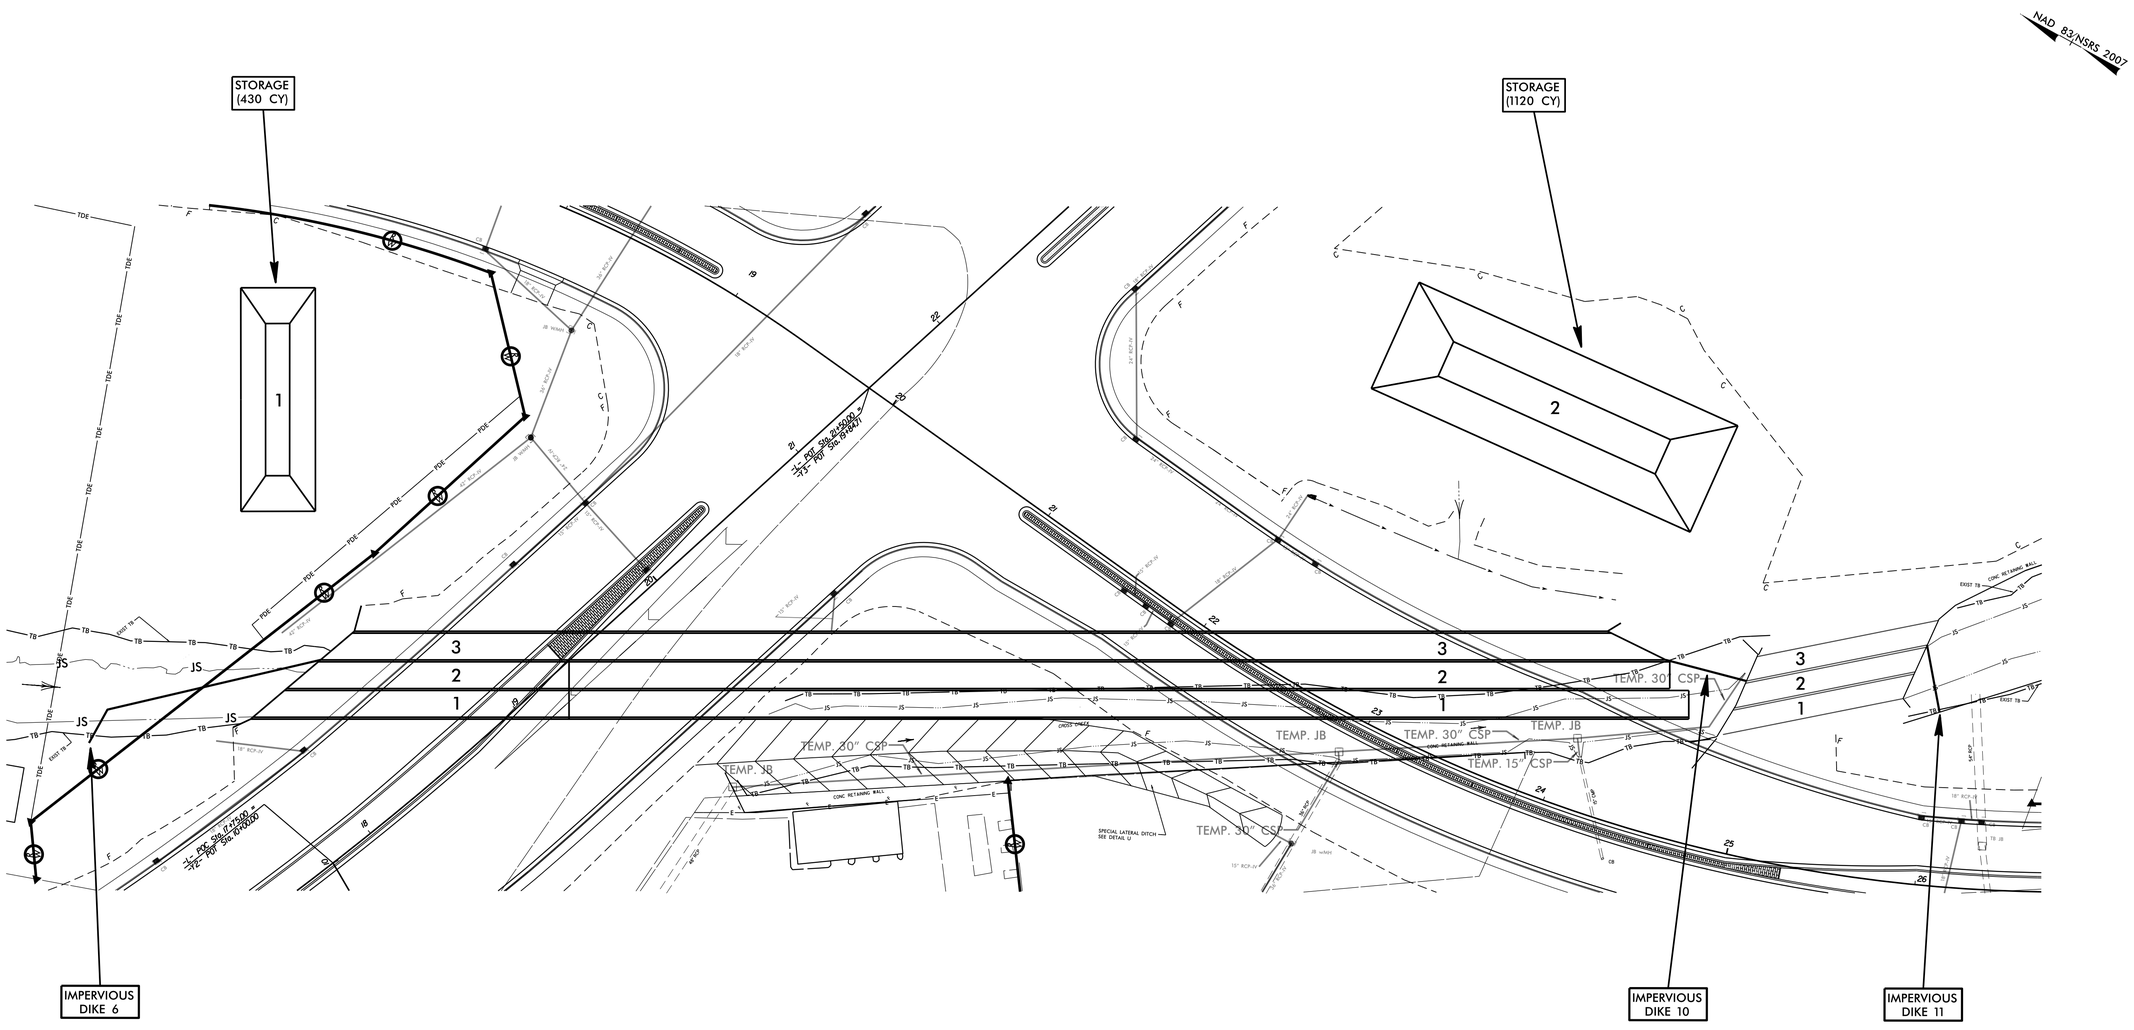
10. REMOVE IMPERVIOUS DIKES 2, 4, AND 5, AND CONSTRUCT IMPERVIOUS DIKES 6 AND 10, DIVERTING FLOW THROUGH COMPLETED BARREL 3 OF PROPOSED CULVERT AND BARREL 3 OF EXISTING CULVERT UNDER GROVE ST.
11. CONSTRUCT IMPERVIOUS DIKE 11 TO PREVENT BACK FLOW INTO BARRELS 1 AND 2 OF EXISTING CULVERT UNDER GROVE ST.
12. REMOVE EXISTING CULVERT UNDER ROWAN ST.
13. INSTALL TEMPORARY CSP SYSTEM (MIN. DIA. 30 INCHES) BETWEEN BARREL 1 OF THE PROPOSED CULVERT AND EXISTING CONCRETE RETAINING WALL.
14. CONSTRUCT BARRELS 1 AND 2 OF THE PROPOSED CULVERT UP TO APPROXIMATELY 40 FEET FROM EXISTING CULVERT UNDER GROVE ST.
15. COMPLETE CONSTRUCTION OF –L– ALIGNMENT AND CONSTRUCT –Y3– ALIGNMENT, AND SHIFT TRAFFIC.