09/08/99

TIP PROJECT: B-4490

T.I.P. NO.	SHEET NO.
B-4490	UO-1

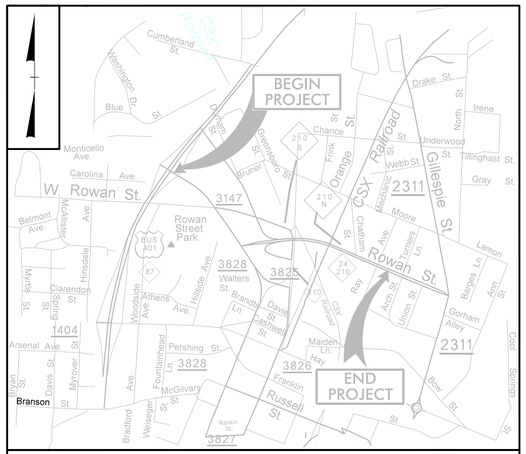

VICINITY MAP

NOT TO SCALE

STATE OF NORTH CAROLINA
DIVISION OF HIGHWAYS

UTILITIES BY OTHERS PLANS
CUMBERLAND COUNTY

LOCATION: BRIDGE NO. 116 OVER CSX RR, NORFOLK SOUTHERN RR, AND HILLSBORO STREET ON NC/24-210

TYPE OF WORK: UTILITIES

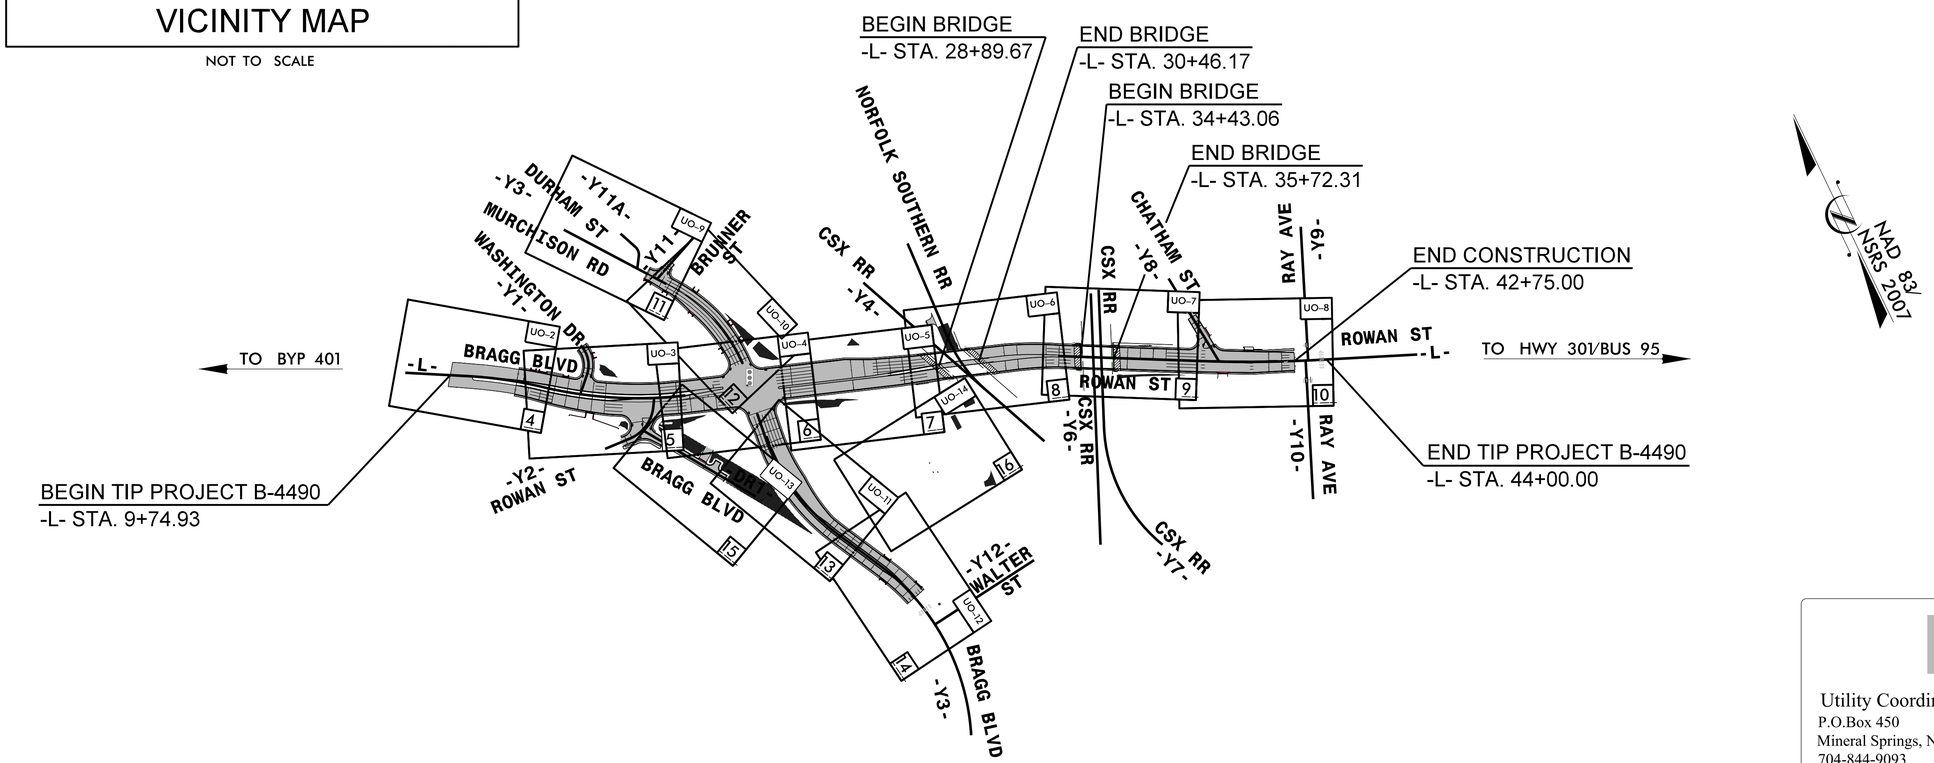

UCC

Utility Coordination Consultants
P.O.Box 450
Mineral Springs, NC 28108
704-844-9093

JDC

GRAPHIC SCALES

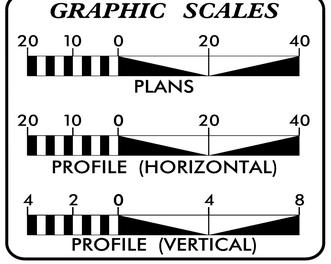

INDEX OF SHEETS

SHEET NO.	*DESCRIPTION*
UO-1	*TITLE SHEET*
UO-2 THRU UO-14	*UTILITY BY OTHERS PLAN SHEETS*

UTILITY OWNERS ON PROJECT

(A) PWC.....Power (Dist & Trans)
(B) PWC.....Communications
(C) CenturyLink.....Communications
(D) Time Warner Cable.....Communications
(E) Level 3.....Communications
(F) MCNC.....Communications
(G) Piedmont Nat. Gas.....Natural Gas (Dist)

PREPARED IN THE OFFICE OF:
DIVISION OF HIGHWAYS
UTILITIES UNIT
UTILITIES ENGINEERING
1555 MAIL SERVICES CENTER
RALEIGH NC 27699-1555
PHONE (919) 707-6690
FAX (919) 250-4151

Roger Worthington, P.E.	*UTILITIES SECTION ENGINEER*
Bo Hemphill, P.E.	*UTILITIES SQUAD LEADER PROJECT ENGINEER*
Nabil Hamdan	*UTILITIES PROJECT DESIGNER*

$$$$SYSTIME$$$$ $$$$USERNAME$$$$ $$$$DGN$$$$