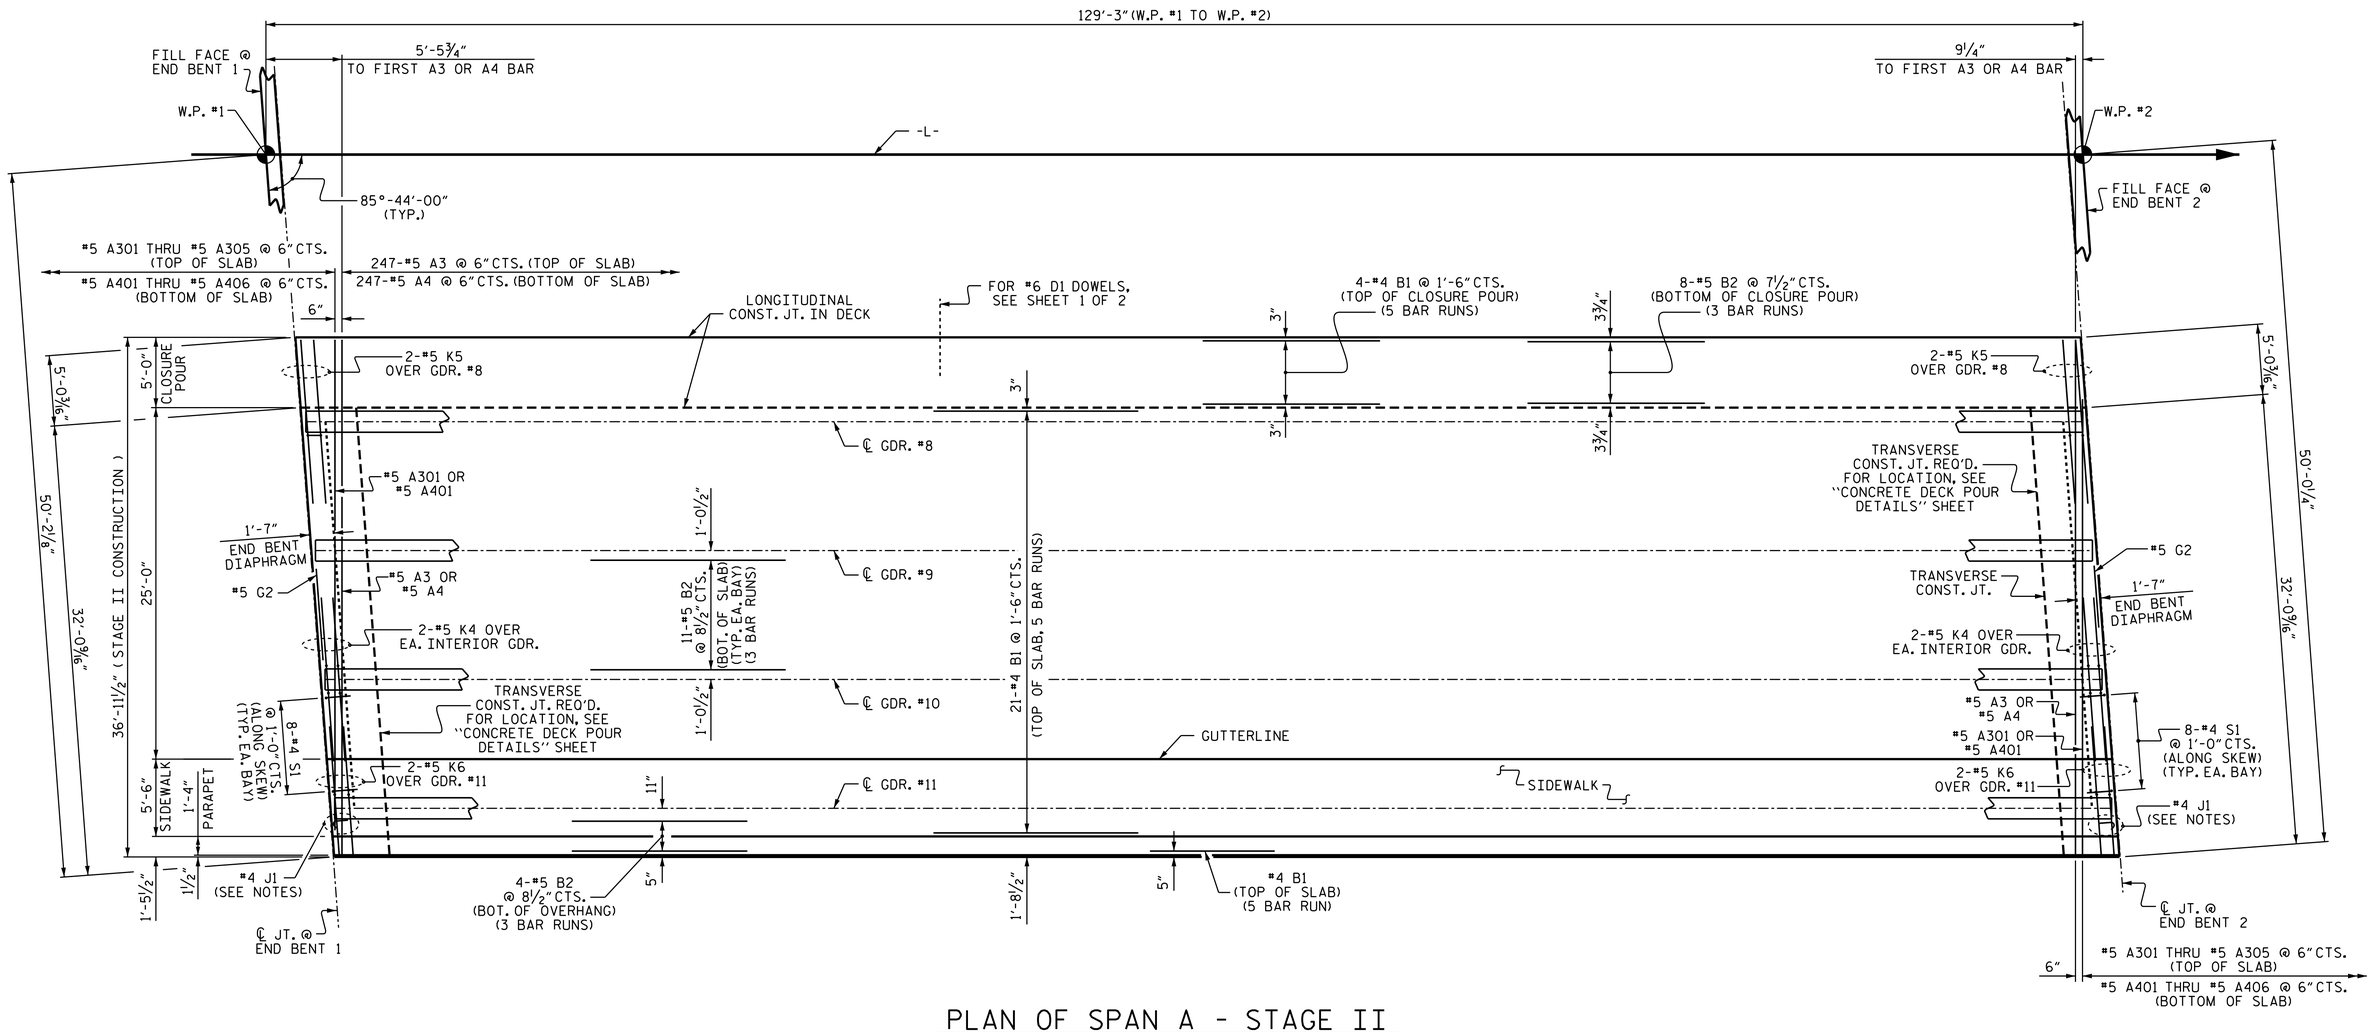

PLAN OF SPAN A - STAGE II

NOTES

FOR CONCRETE PARAPET REINFORCING STEEL AND DETAILS, SEE "CONCRETE PARAPET DETAILS" SHEET.

FOR SIDEWALK REINFORCING STEEL AND DETAILS, SEE "SIDEWALK DETAILS" SHEET.

FOR PLACEMENT OF #4 J1 BAR, SEE "EXPANSION JOINT SEAL DETAILS" SHEET.

PROJECT NO. B-4490

CUMBERLAND COUNTY

STATION: 35+23.40 -L-

SHEET 2 OF 2

NORTH CAROLINA PROFESSIONAL SEAL 29441 ENGINEER KRISTY W. ALFORD

DocuSigned by: F2458389308F40E...

3/29/2016

STATE OF NORTH CAROLINA
DEPARTMENT OF TRANSPORTATION
RALEIGH

SUPERSTRUCTURE
PLAN OF SPAN
STAGE II

REVISIONS						SHEET NO.
NO.	BY:	DATE:	NO.	BY:	DATE:	S-51
1			3			TOTAL SHEETS
2			4			84

DRAWN BY : T.L. AVERETTE DATE : 12-14
CHECKED BY : J.P. ADAMS DATE : 07-15
DESIGN ENGINEER OF RECORD: T.L. AVERETTE DATE : 09-15

DOCUMENT NOT CONSIDERED FINAL UNLESS ALL SIGNATURES COMPLETED

STR. #2

29-MAR-2016 09:20
R:\Structures\Plans\STR 2\SUPERSTRUCTURE\B4490_SD_S*.dgn
jpadams