PROJECT REFERENCE NO.	SHEET NO.
U-3308	20
R/W SHEET NO.	
ROADWAY DESIGN ENGINEER	HYDRAULICS ENGINEER
NOT A CERTIFIED DOCUMENT AS TO THE ORIGINAL DOCUMENT BUT ONLY AS TO THE REVISIONS.	NOT A CERTIFIED DOCUMENT AS TO THE ORIGINAL DOCUMENT BUT ONLY AS TO THE REVISIONS.
THIS DOCUMENT ORIGINALLY ISSUED AND SEALED BY : JAMES A. SPEER, PE ON 11/24/2015 THIS DOCUMENT IS ONLY CERTIFIED AS TO THE REVISIONS.	THIS DOCUMENT ORIGINALLY ISSUED AND SEALED BY : WILLIAM H. ELAM, PE ON 11/23/2015 THIS DOCUMENT IS ONLY CERTIFIED AS TO THE REVISIONS.

Revisions

RIGHT OF WAY REVISION 10/16/2017 – AKW
PARCEL 184 – ADDED PERMANENT EASEMENT MARKERS AND CHANGED TCE TO PUE

8/17/99

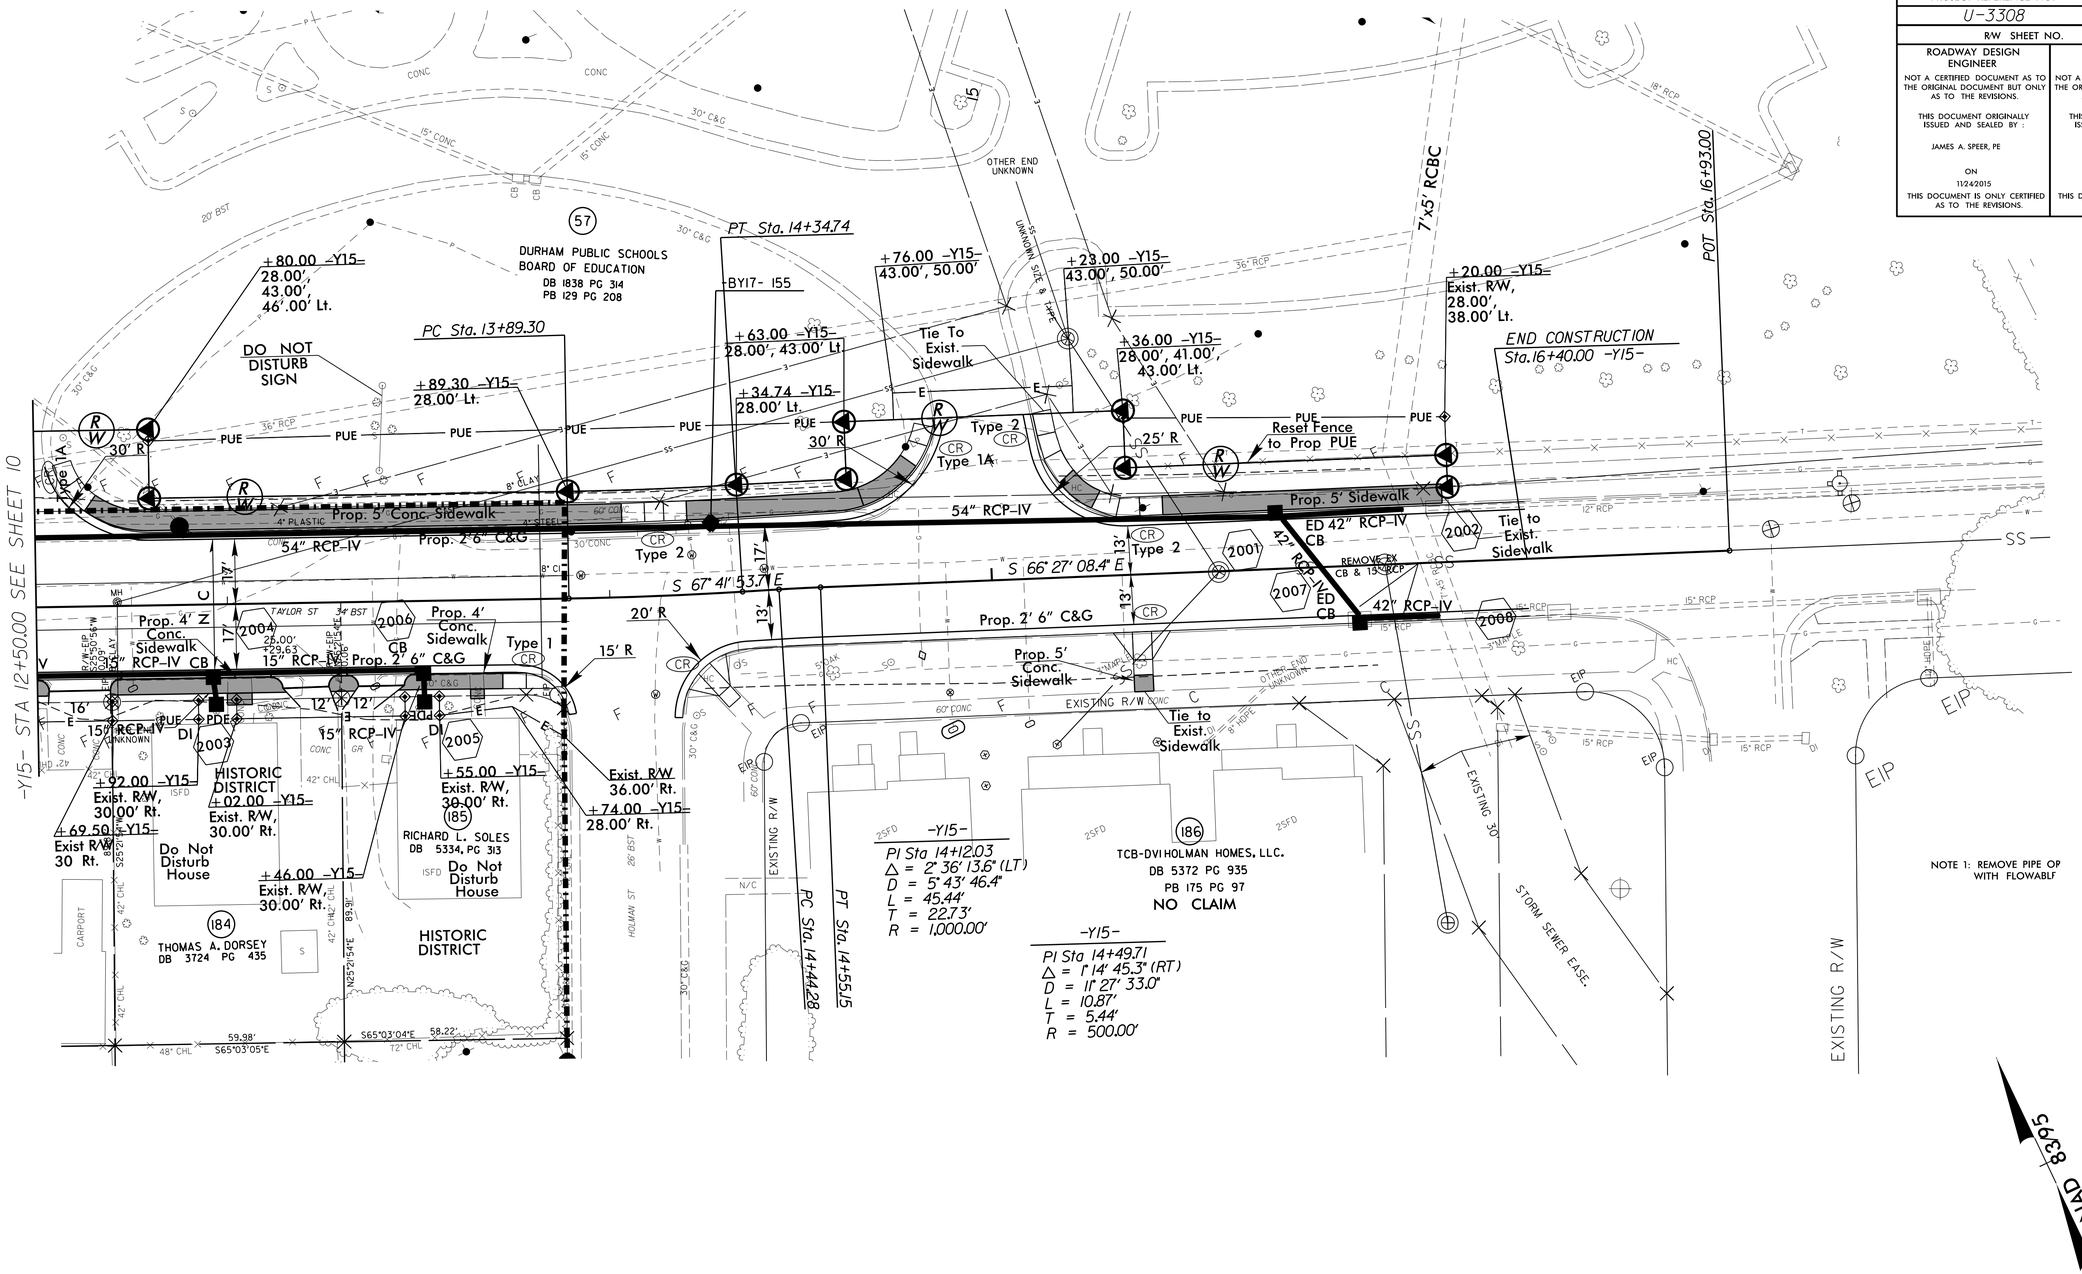

NOTE 1: REMOVE PIPE OR FILL WITH FLOWABLE FILL

Conc. Sidewalk or Island

FOR -Y15- PROFILE SEE SHEET 35

FOR CURB RAMP DETAILS SEE SHEET 2C-1 THRU 2C-4

NOTE: See Pavement Marking Plans for Curb Ramp Stations

16-OCT-2017 12:02
R:\Roadway\Proj\u3308_rdy_ps20.dgn
$$$$USERNAME$$$$